CAB A - SLIDE 33

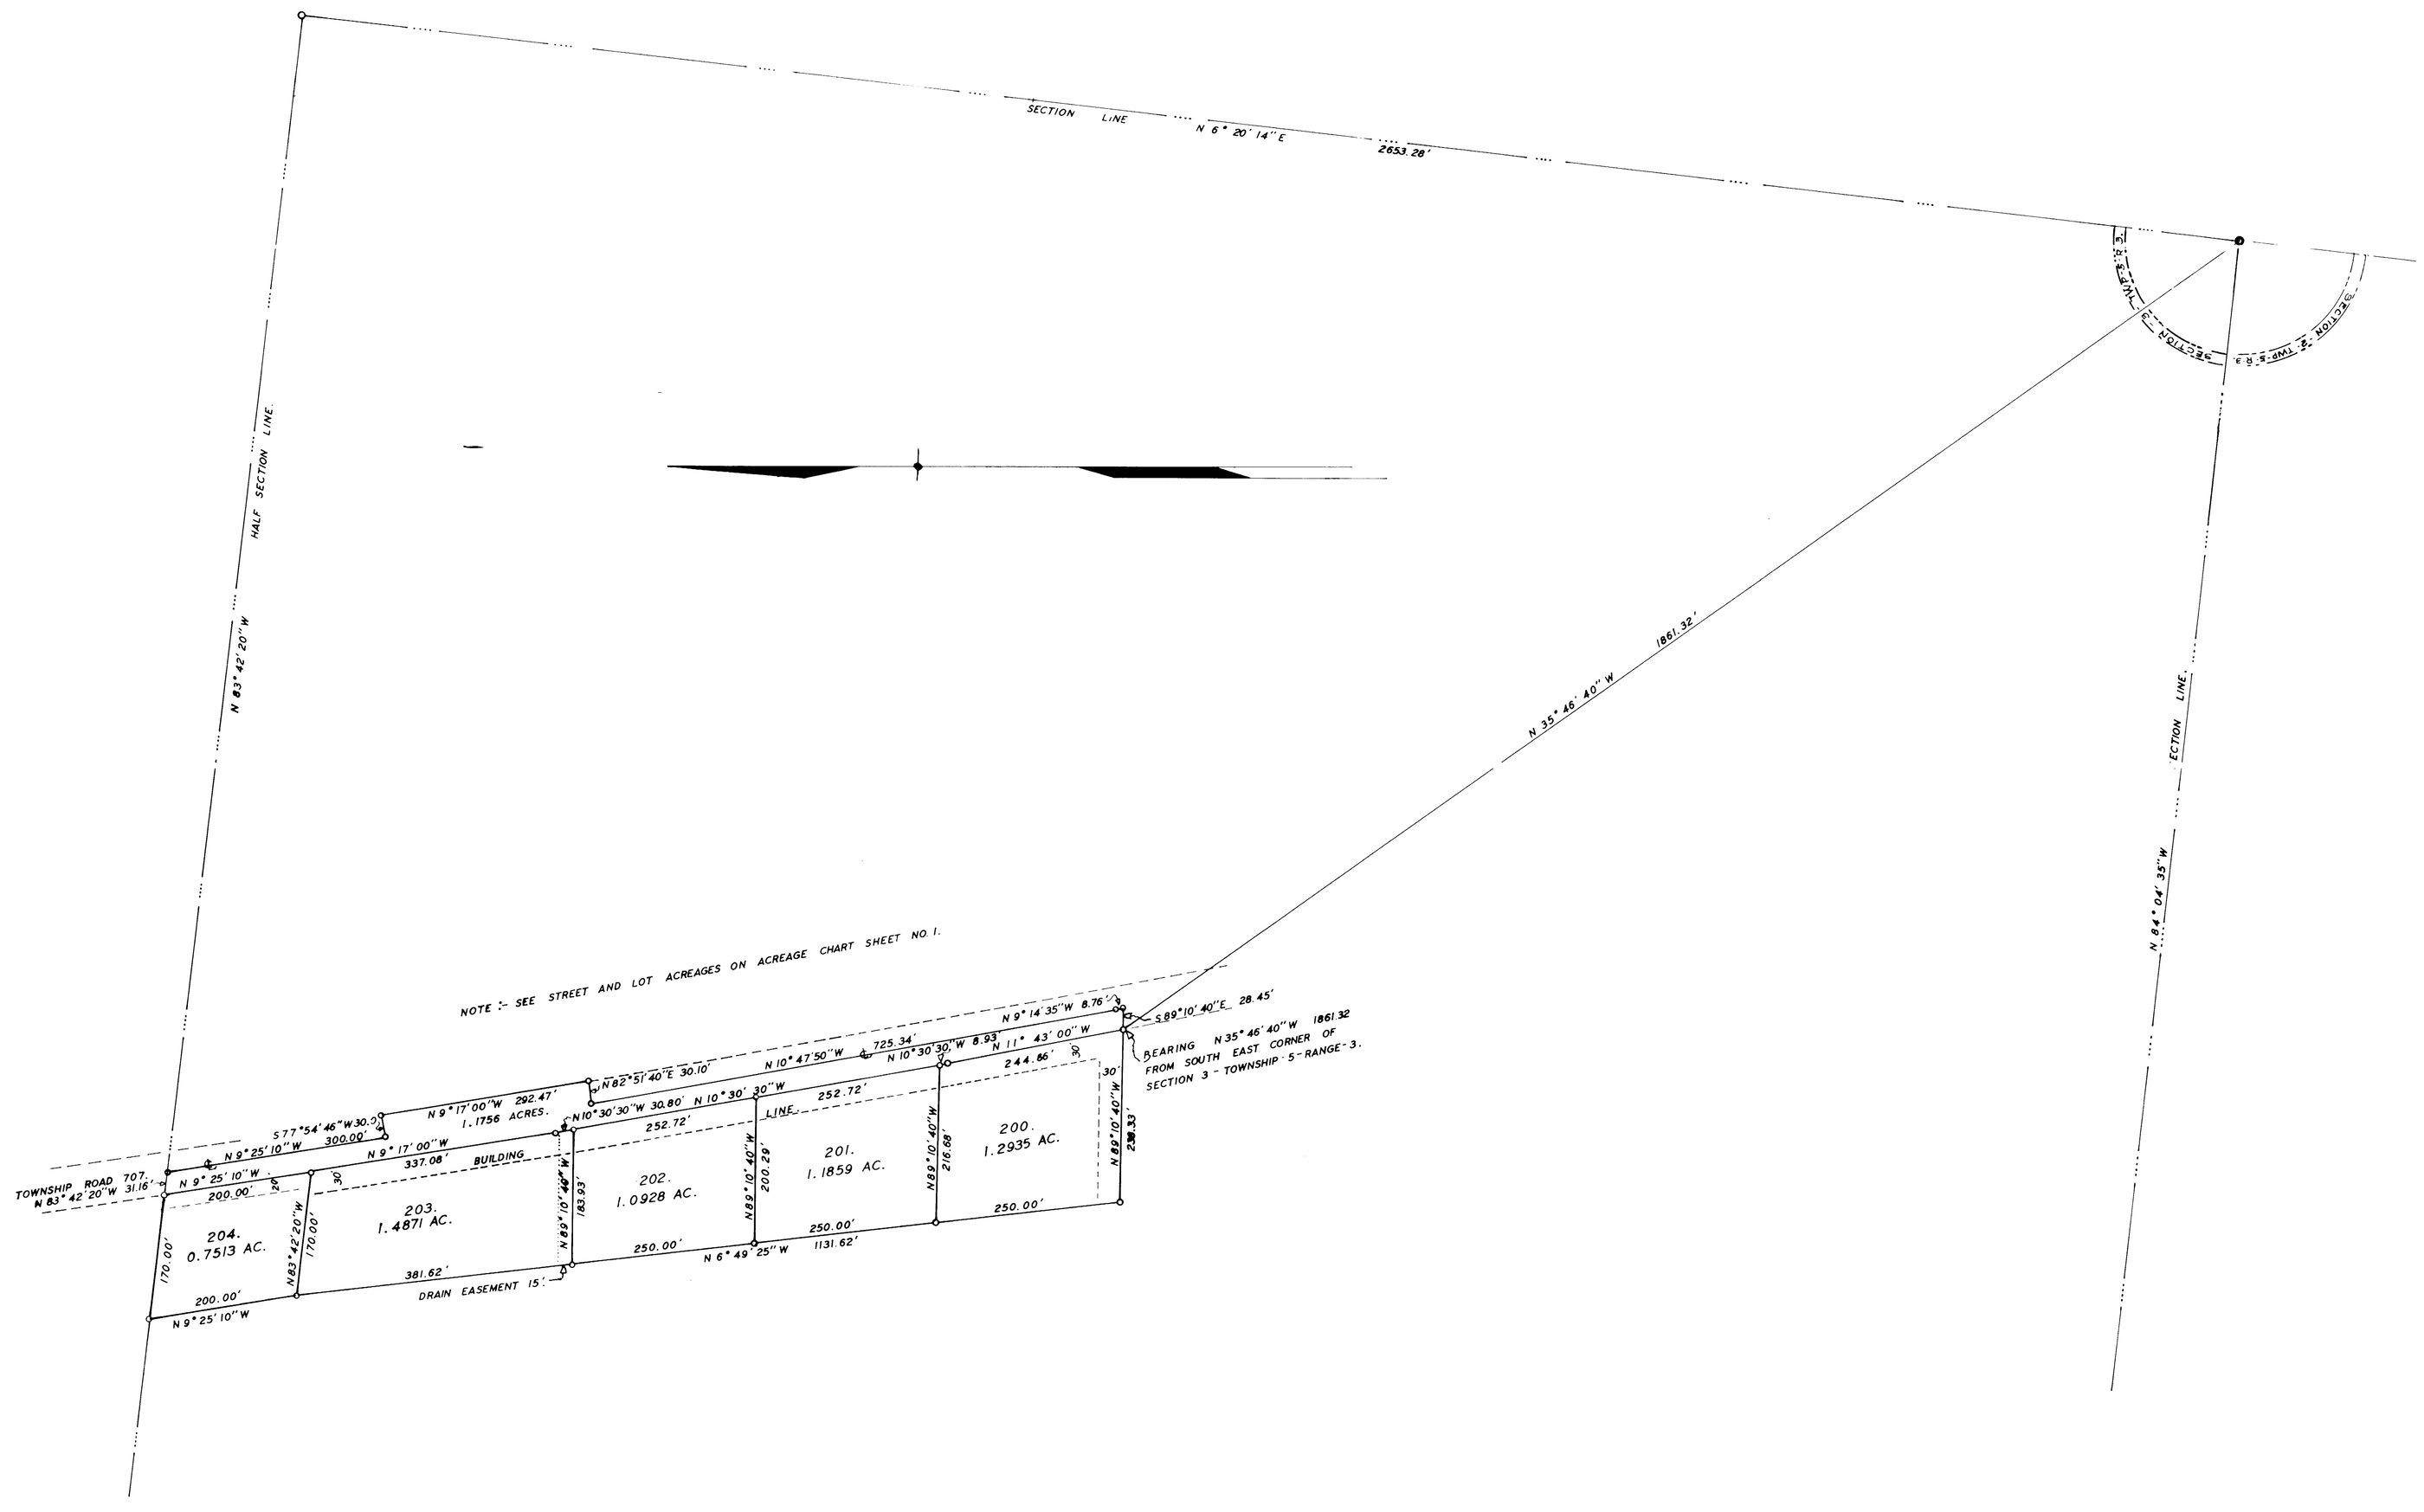

SHEET NO. 2. CHERRY FOREST.