CAB A - SLIDE 6

6

PLAT OF
EVICK'S FIRST SUB-DIVISION
RICHLAND TWP. Sec. 3, T. 7, R. 4
BELMONT COUNTY, OHIO

SCALE IN FEET

0 50 100 150 200 250 300

ACRES IN STREETS	
Evick out of .459 ac. Vol 429 P 538	0.092
Evick out of .459 ac. Vol 316 P 453	0.092
Evick out of original 22.234 ac.	2.823
Emil Kaczor	0.054
Total Acres in Streets	3.061
ACRES IN LOTS	19411
Total Acres in Plat	22.472

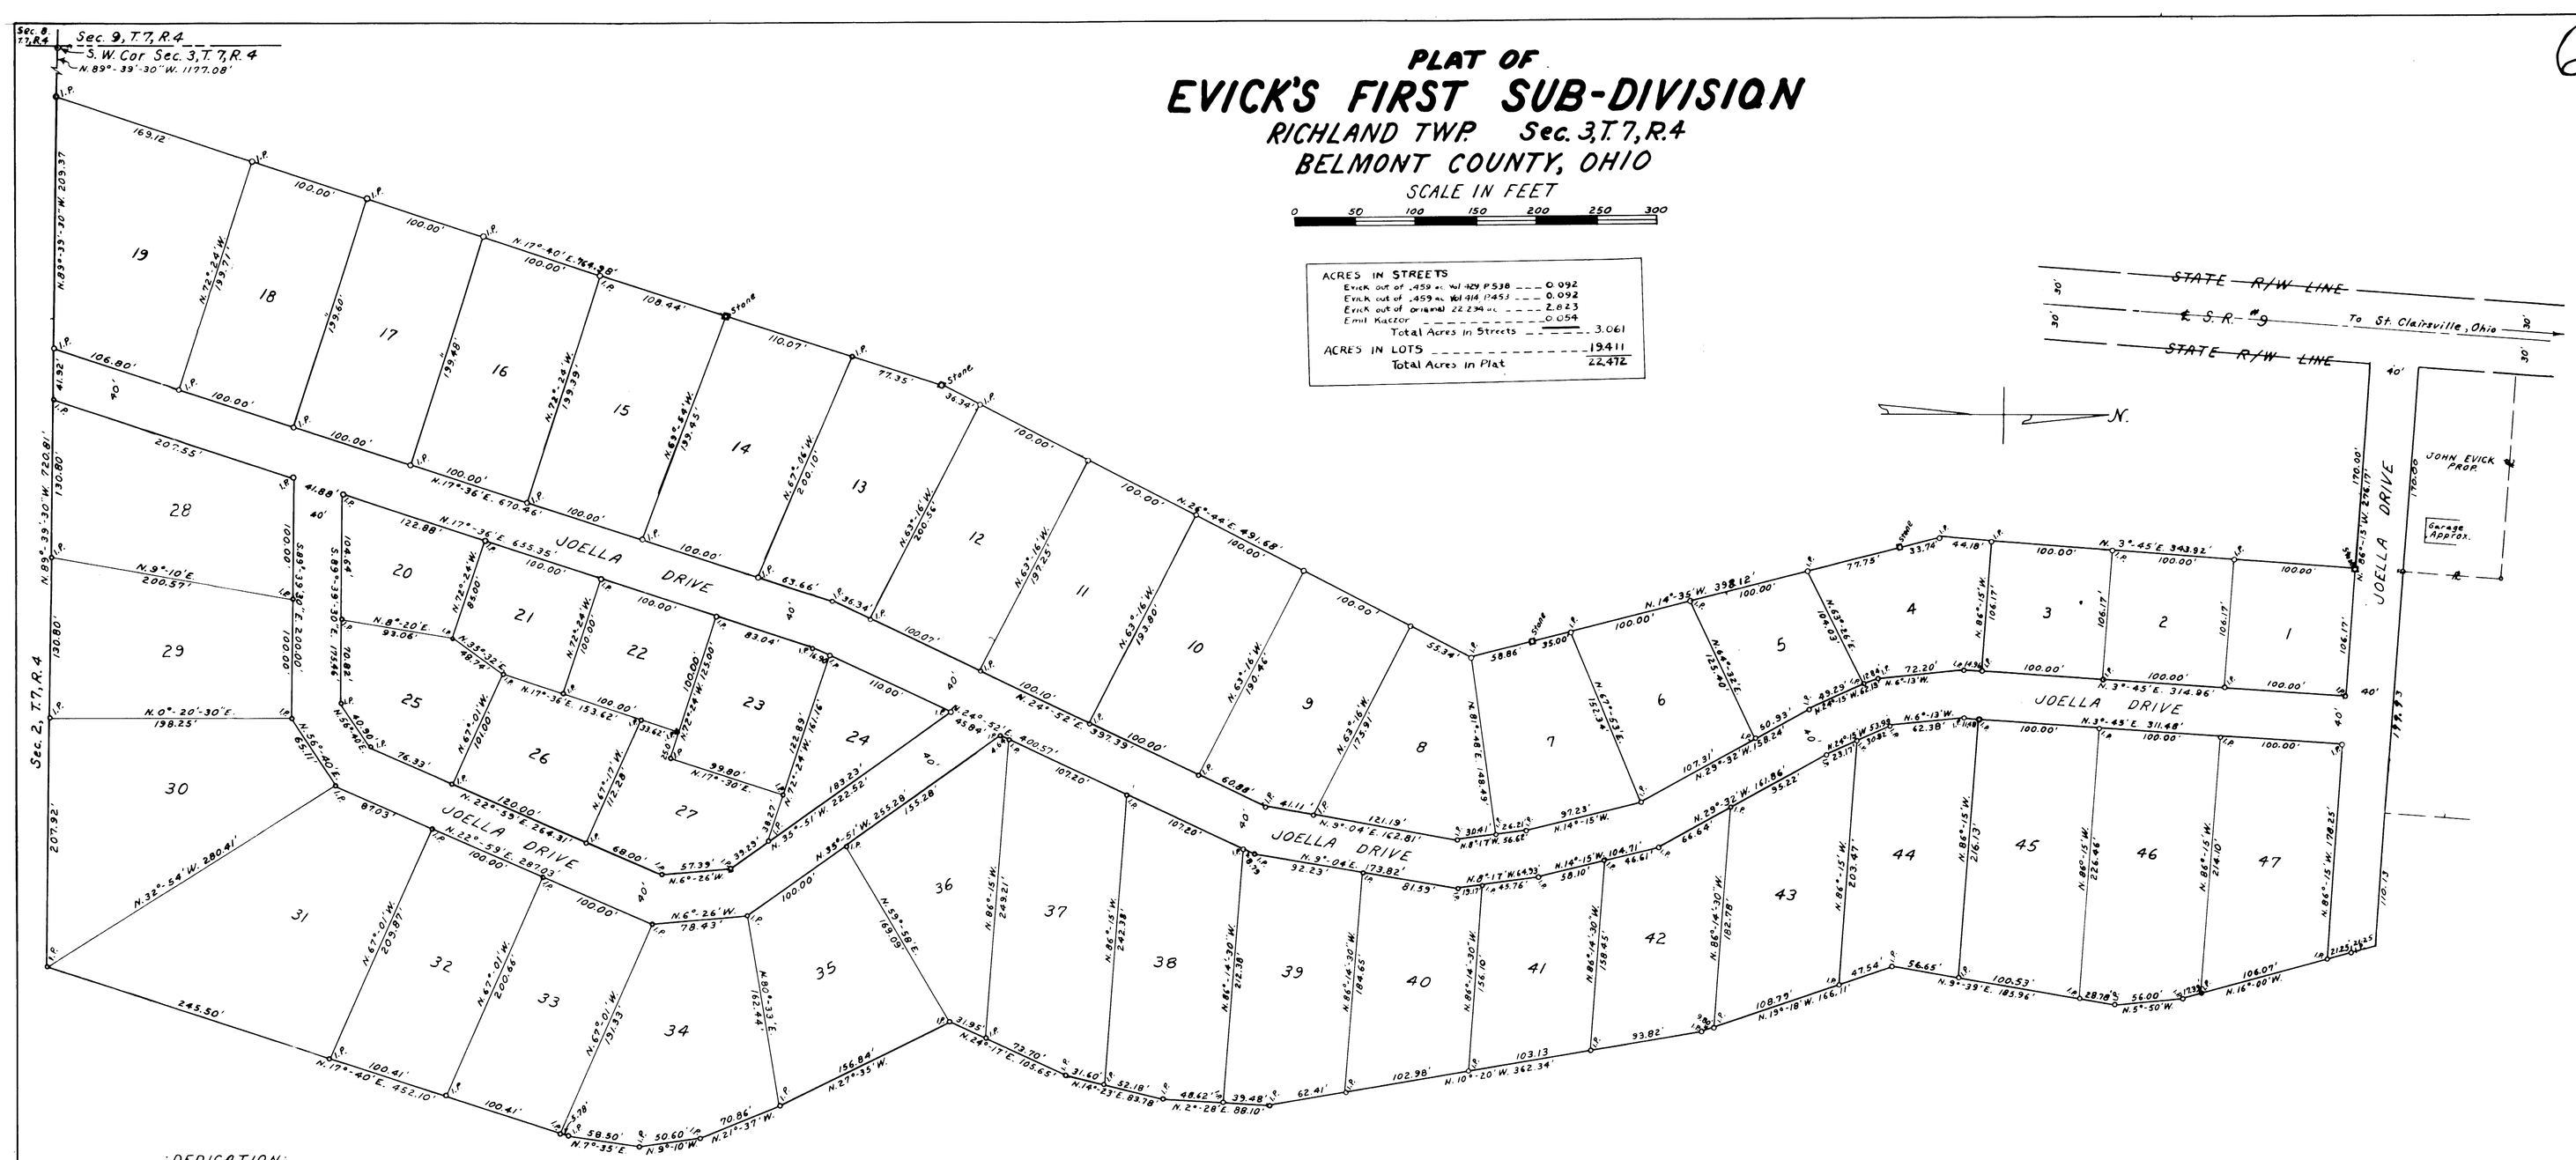

DEDICATION:

We, the owners of the lots as designated by the lot numbers appearing before our names hereby Certify that we have directed this plat to be recorded and we hereby Dedicate the Streets as shown hereon for Public use.

LOT No.

3-4-5-17-18-19-20-21-22-25-26 35-36-37-40-43-44-45-46-47 — John F. Evick, Joan E. Evick

1 Cole D'Angelo — Margaret D'Angelo
2 Joe Montalbano — Josephine Montalbano
6 Edwin Eckert — Louise Eckert
7 Lee Briggs — Deloris Briggs
8 Anthony Briggs — K. Briggs
9 John Fellon — Rosemary Fellon
10 Robert H. Costner — Augustine Costner
11-13-14-39 Alfred Henderson (Half interest only in Lot 39) — Mathilda Henderson
39 Dedication and ack. of Ralph Henderson for Half interest in Lot 39 may be found in Deed Volume 453, Page 388
12 Marion R. Fitzsimmons — Virginia Fitzsimmons
15-16 William E. Scott — Ann J. Scott
23-24-27 George Auck — [illegible]
28-29 Pete Woodreys — Sophia A. Woodreys
30 Charles A. Spiroul — Athena Spiroul
31-32 Albert Nelson — Emma Nelson
33 Dedication and Acknowledgement of Carl F. and Winifred Poston is recorded in Deed Vol. 453, P 388
38 Albert Wright Jr. — Nelly Bristol
41-42 Earl Cappis — Dorothy Cappis
34 Clarence R. Briggs — Judith E. Briggs
PORTION OF STREET — Emil Kaczor

WITNESS:
William Iddings
Elva Faught

STATE OF OHIO
COUNTY OF BELMONT S.S.

Before me a Notary Public personally appeared the above persons and acknowledged that they did sign the foregoing and that the same is their free act and deed. In testimony whereof I have hereunto set my hand and Offical Seal this 7 day of January 1961

William Iddings
NOTARY PUBLIC
William Iddings
My Comm. Exp. 1-5-64

CERTIFICATE OF SURVEYOR

I, the undersign, hereby Certify that the Subdivision known as EVICK'S FIRST SUBDIVISION was staked by me as represented by this Plat and that the monuments shown hereon are in place.

Russell J. Henderson
SURVEYOR
Certificate No. 2511

PLANNING COMMISSION CERTIFICATE
Approved by the Planning Commission of St. Clairsville, Ohio
This — day of — 19—
Chairman

Accepted by the Commissioners of Belmont County, Ohio
This 27 day of Feb 1961
William Kozey
Chairman
Clerk

Approved by Belmont County Engineer
This 27th day of Feb 1961
County Engineer, R. J. Baccaglio

Transferred this 7 day of OCT 1961 by the Auditor of Belmont County. $3.50 Fee P.D.
R. Mass
Deputy Auditor

No. 46674

Received for Record this 11 day of Oct 1961 at 9:29 O'clock
Recorded Oct. 11 1961 in Volume 13 Page 6
Belmont County Record of Plats $27.75 Fee PAID
Nick Munasi
Recorder