MAP OF RIGGILO ADDITION

SITUATED IN THE TOWNSHIP OF PULTNEY
COUNTY OF BELMONT
STATE OF OHIO

BEING PART OF THE SOUTHWEST QUARTER
SECTION 32, TOWNSHIP 3, RANGE 2.

SCALE: 1" = 50'

FRANK A. ROMANOSKI, SR.
PROFESSIONAL SURVEYOR
OHIO REGISTERED 5215
MARCH 15, 1968

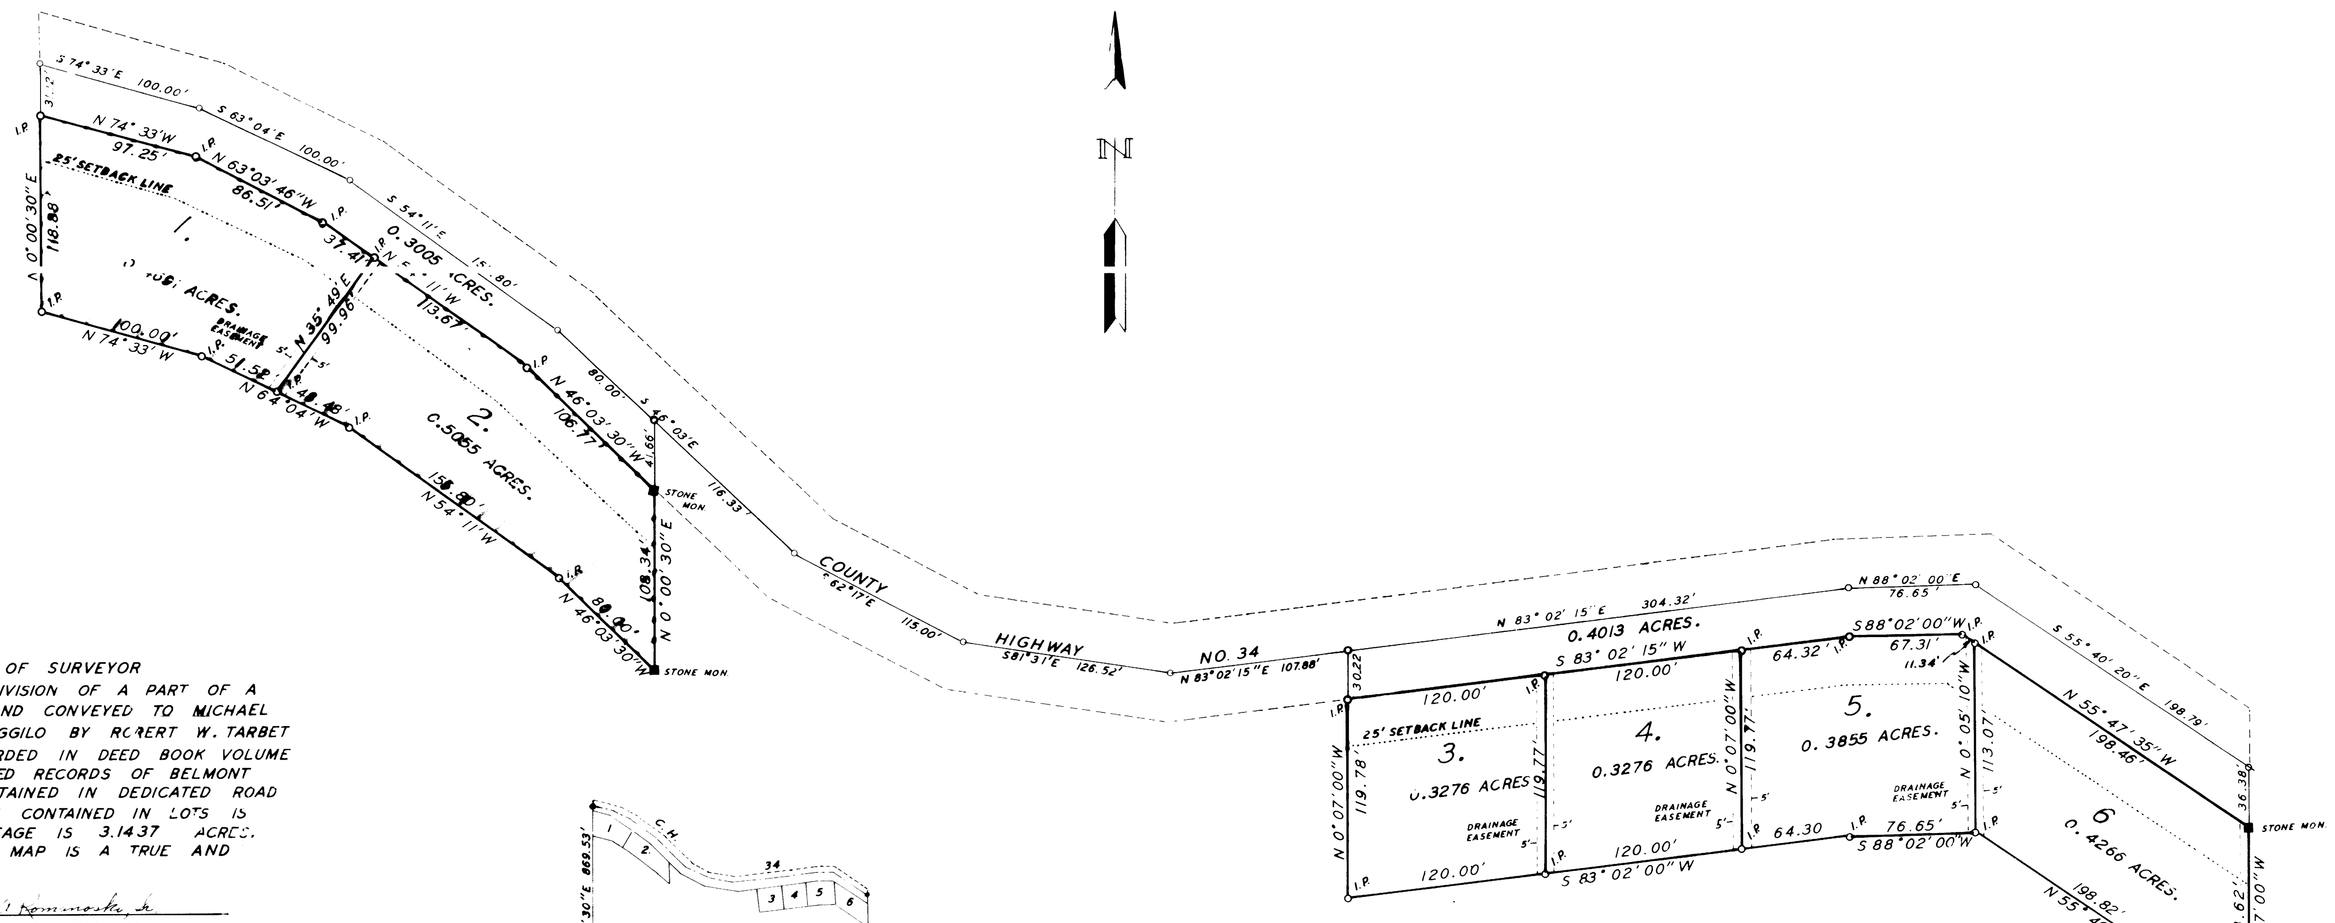

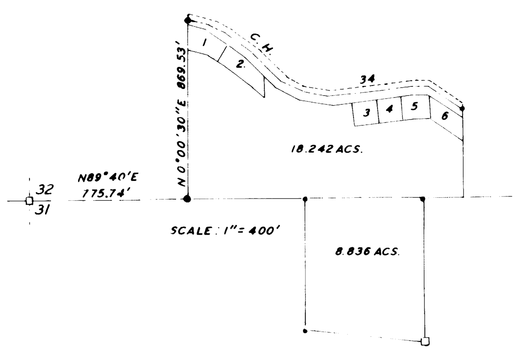

CERTIFICATE OF SURVEYOR

THE WITHIN PLAT IS A SUBDIVISION OF A PART OF A 27.078 ACRE TRACT OF LAND CONVEYED TO MICHAEL A. RIGGILO AND ROSALIE RIGGILO BY ROBERT W. TARBET AND SALLY TARBET AS RECORDED IN DEED BOOK VOLUME 444 PAGE 673 IN THE DEED RECORDS OF BELMONT COUNTY OHIO ACREAGE CONTAINED IN DEDICATED ROAD IS 0.7018 ACRES. ACREAGE CONTAINED IN LOTS IS 2.4419 ACRES. TOTAL ACREAGE IS 3.1437 ACRES. I HEREBY CERTIFY THAT THIS MAP IS A TRUE AND CORRECT SURVEY.

Frank A. Romanoski, Sr.
FRANK A. ROMANOSKI, SR.
PROFESSIONAL SURVEYOR
OHIO REGISTERED 5215

OWNERS CONSENT AND DEDICATION.

WE THE UNDERSIGNED BEING ALL OF THE OWNERS OF THE LAND HEREIN PLATTED DO HEREBY VOLUNTARILY CONSENT TO THE EXECUTION AND RECORDING OF THE SAID PLAT AND DO DEDICATE THE STREET (ROAD) SHOWN HEREON TO THE PUBLIC USE FOREVER.

[signature] Thelma M. Schramm
WITNESS.

[signature] Michael A. Riggilo

STATE OF OHIO.
BELMONT COUNTY. SS:
BE IT REMEMBERED THAT ON THIS 5th DAY OF April 1968 BEFORE ME THE UNDERSIGNED A NOTARY PUBLIC IN AND FOR SAID COUNTY AND STATE PERSONALLY CAME MICHAEL A. RIGGILO AND ROSALIE RIGGILO HUSBAND AND WIFE WHO ACKNOWLEDGED THAT THEY DID SIGN THE FOREGOING PLAT AND THAT THE SAME IS THEIR FREE ACT AND DEED
IN TESTIMONY WHEREOF I HAVE SET MY HAND AND NOTARY SEAL ON THE DAY AND DATE ABOVE WRITTEN

[signature]
NOTARY PUBLIC
IN AND FOR BELMONT COUNTY OHIO

COUNTY COMMISSIONERS.

APPROVED FOR RECORD SUBJECT TO THE RULES AND REGULATIONS GOVERNING THE PLATTING OF SUBDIVISIONS OF LAND.

BELMONT COUNTY COMMISSIONERS.

Arthur Blake
Barnet C. Loy
William H. Dorsey

DATE April 22, 1968.

COUNTY ENGINEER

APPROVED FOR RECORD [signature]
BELMONT COUNTY ENGINEER.
DATE April 16, 1968.

COUNTY AUDITOR.

TRANSFERRED BY BELMONT COUNTY AUDITOR
DATE 4-16 1968.
$2.10 PAID W. T. McCort
BELMONT COUNTY AUDITOR.
By P.C.

COUNTY RECORDER.

NO. 82134
RECEIVED FOR RECORD 4-22 1968. AT 11 O'CLOCK A.M.
RECORDED MAY 14, 1968.
IN BELMONT COUNTY RECORT OF PLATS
VOLUME 13 PAGE 46
$30.50 PAID
Nick Munas RECORDER.