PLAT OF VACATION OF PORTION OF LAWS STREET AND ABUTING ALLEY TOGETHER WITH DEDICATIONS TO EXTEND AND RELOCATE LAWS STREET

86

CAB A - SLIDE 106

VILLAGE OF BARNESVILLE —— BELMONT COUNTY —— OHIO

SCALE 1" = 30' —— FEBRUARY, 1973

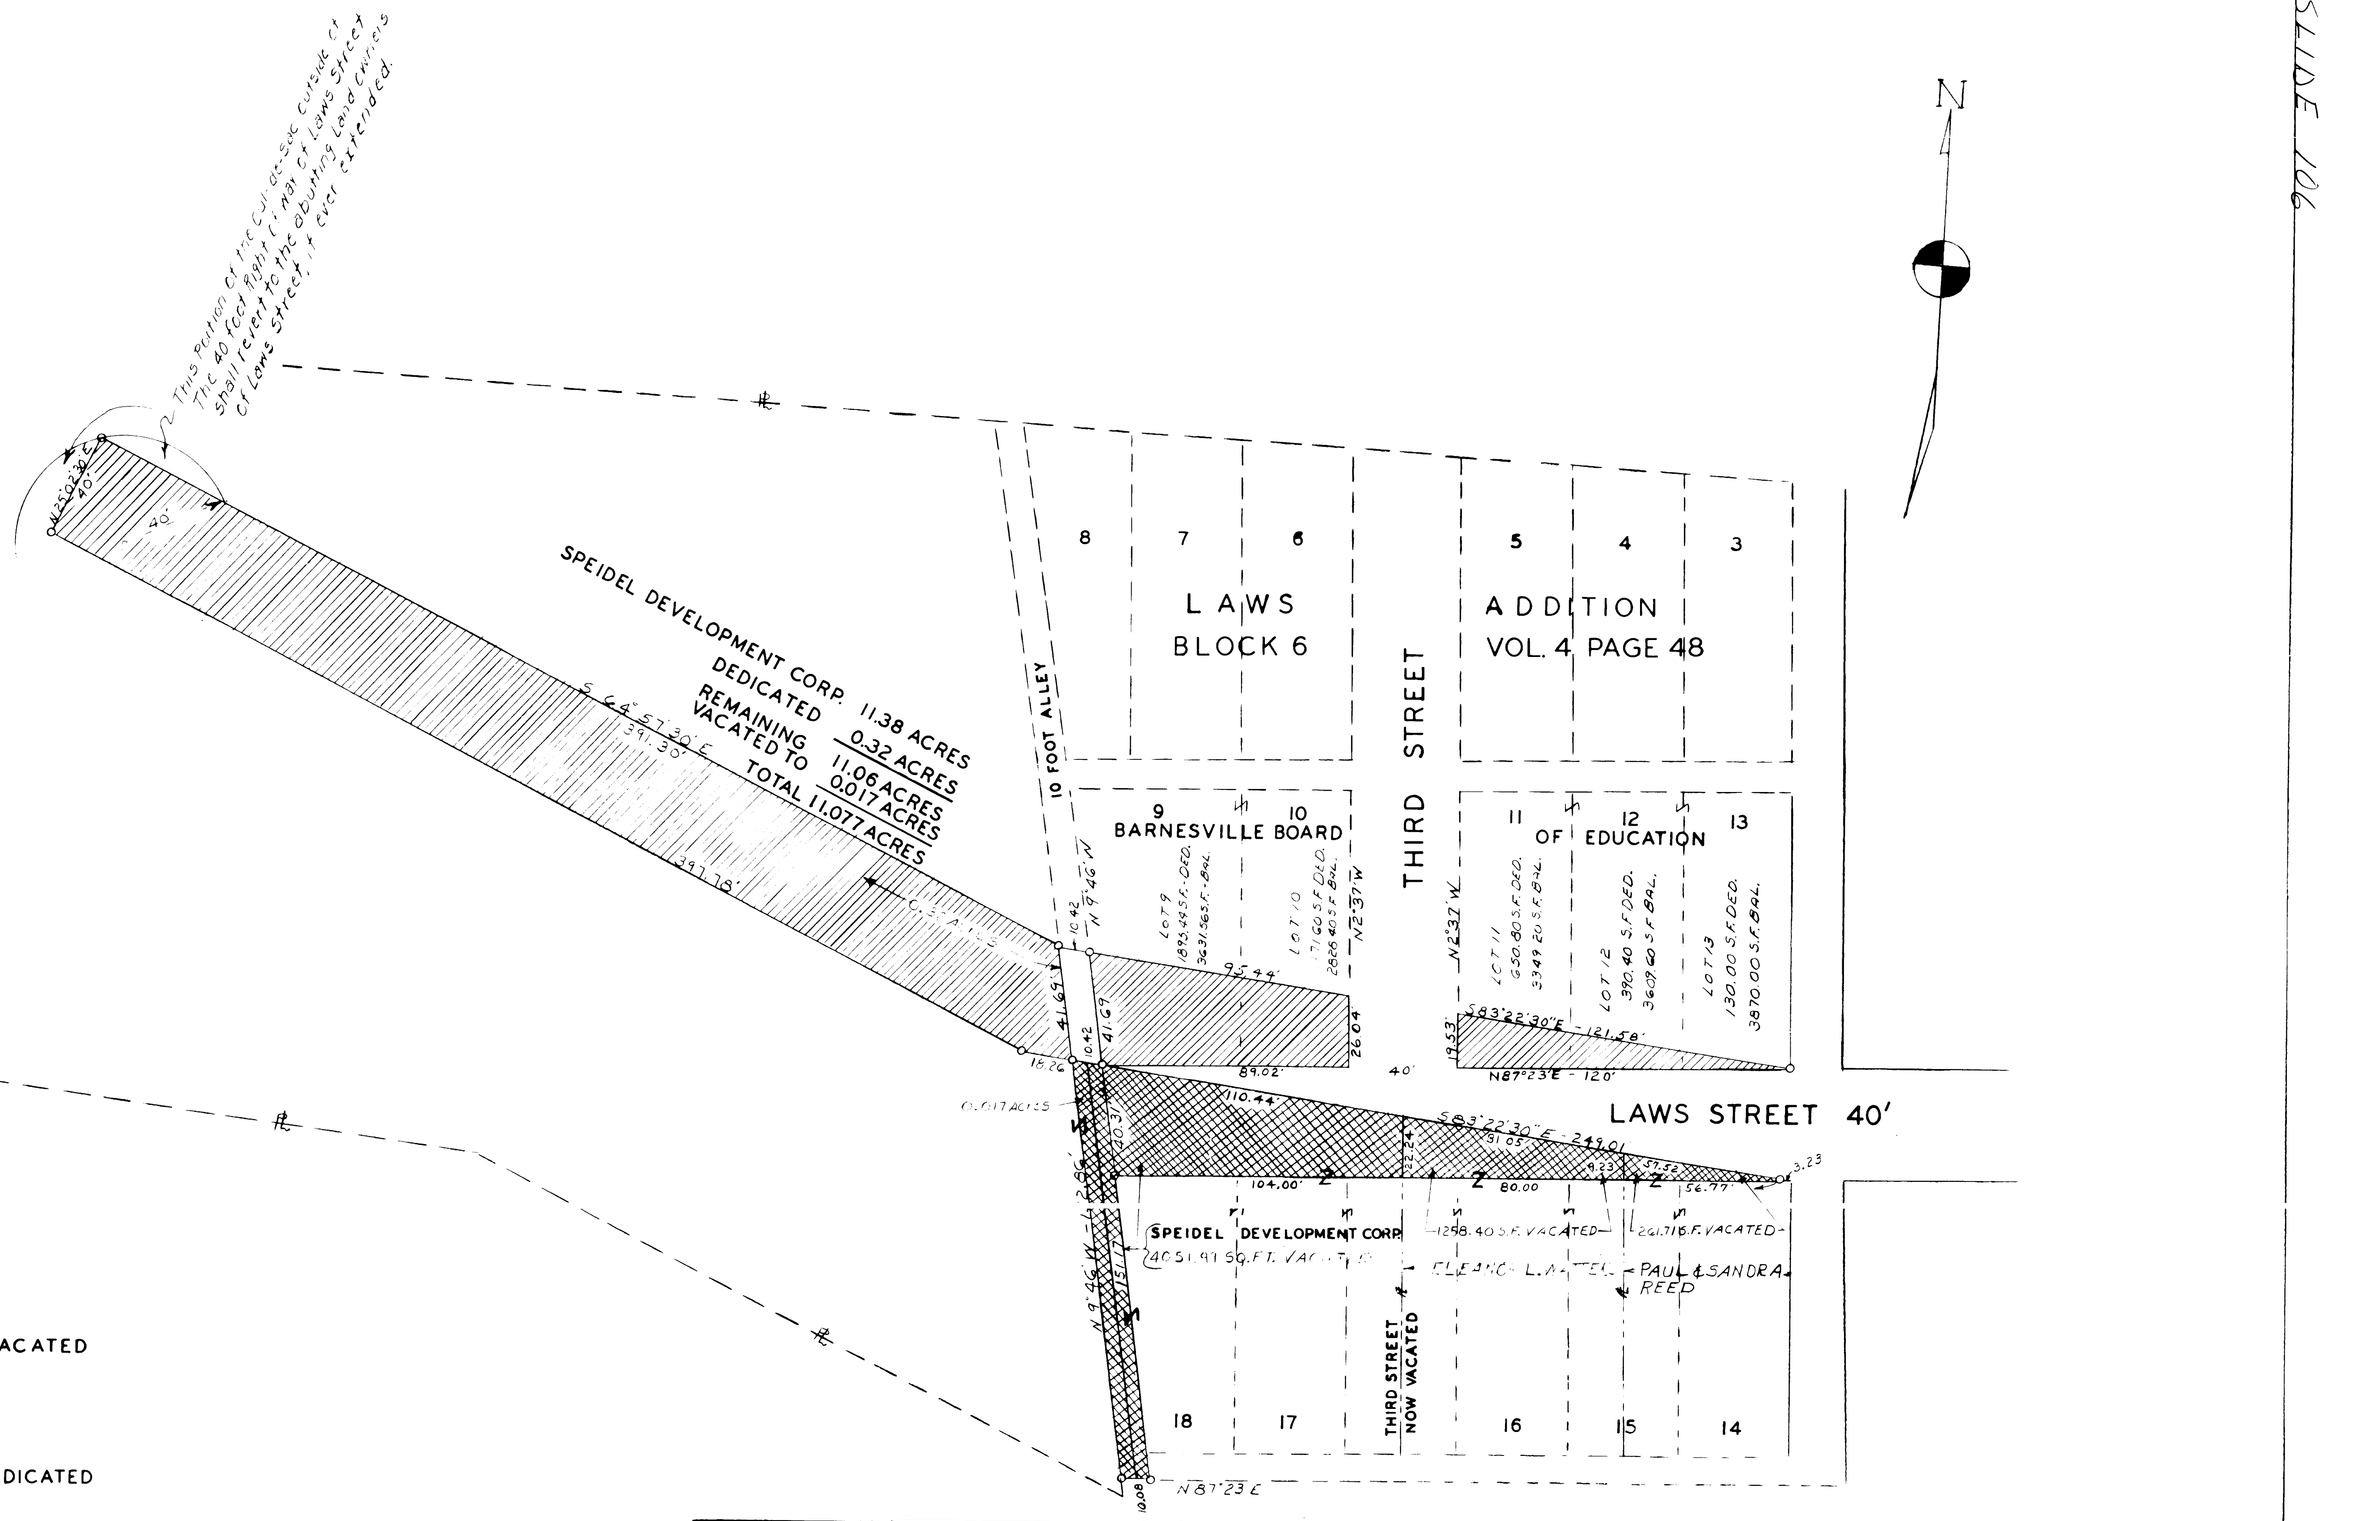

KEY

AREA TO BE VACATED

AREA TO BE DEDICATED

VILLAGE OF BARNESVILLE

Ordinance to Record Plat, Records of the Village of Barnesville, Vol 544 Page 127 of the Belmont County Records of Deeds.

VACATION PROCEEDINGS

COUNTY ENGINEER

ACCEPTED FOR RECORD

DATE Dec. 17, 1973

ENGINEER

COUNTY AUDITOR

APPROVED BY COUNTY AUDITOR

FEE $ 3.30 DATE Dec 17th 1973

PAID

Harold O. Hall AUDITOR

by Emma M. Kenyon Dep. Aud.

VILLAGE COUNCIL

PASSED BY ORDINANCE NO 1337

THIS 3rd DAY OF December 1973

PRES. OF COUNCIL

RECORDED IN ACCORDANCE WITH SECTION 723.04 OHIO REVISED CODE

PLANNING COMMISSION

APPROVED September 18 1973

Emma M. Schuster CHAIRMAN

COUNTY RECORDER

NO 113395

RECEIVED FOR RECORD Dec. 17, 1973

AT 11 O'CLOCK A M

RECORDED JAN. 25, 1974 VOL 13 PAGE 86

BELMONT COUNTY PLAT RECORDS

Nick Munroe RECORDER

By Stanley Simonic, DEPUTY

#32.00 FEE PAID

DEDICATION PROCEEDINGS

VILLAGE COUNCIL

APPROVED FOR RECORDING IN ACCORDANCE WITH ORDINANCE NO 1337

PRES. OF COUNCIL

COUNTY AUDITOR

TRANSFERRED BY BELMONT COUNTY AUDITOR

DATE ... 1973

Harold O. Hall AUDITOR

by Donald W. ... Dep. Aud.

COUNTY ENGINEER

APPROVED FOR RECORD

DATE Dec. 17, 1973

ENGINEER

SURVEYORS CERTIFICATE

I HEREBY CERTIFY THAT I HAVE PREPARED THIS SURVEY AND PLAT, AND THAT THE SAME IS CORRECT AND ACCURATE TO THE BEST OF MY BELIEF.

Ray L. McFarland

REGISTERED SURVEYOR - #3900

COUNTY RECORDER

NO 113395

RECEIVED FOR RECORD - DEC. 17, 1973

AT 11 O'CLOCK A M

RECORDED JAN. 25, 1974

IN BELMONT COUNTY PLAT RECORDS

VOLUME 13 PAGE 86

Nick Munroe RECORDER, by Stanley Simonic, DEPUTY

RECORDED IN ACCORDANCE WITH SECTION 711.05 OF THE OHIO REVISED CODE.

OWNERS CERTIFICATE

WE THE UNDERSIGNED BEING THE PRESIDENT AND SECRETARY OF THE SPEIDEL DEVELOPMENT CORPORATION, OWNERS OF THE PROPERTY REPRESENTED BY THIS PLAT, DO HEREBY FOR SAID CORPORATION, OFFER FOR PUBLIC USE THE STREETS DESIGNATED IN GRAPHIC SYMBOLS ON THIS PLAT.

C. J. Bradfield PRESIDENT

Eleanor L. Smith SECRETARY

Paul G. Coppock

Paul G. Coppock

WITNESSES

PLANNING COMMISSION

APPROVED September 18 1973

Emma M. Schuster CHAIRMAN

OWNERS CERTIFICATE

WE THE UNDERSIGNED BEING THE PRESIDENT AND CLERK OF THE BOARD OF EDUCATION OF THE VILLAGE OF BARNESVILLE, OWNERS OF THE PROPERTY REPRESENTED BY THIS PLAT, DO HEREBY FOR SAID BOARD, OFFER FOR PUBLIC USE THE STREETS DESIGNATED IN GRAPHIC SYMBOLS ON THIS PLAT.

William E. Chaney PRESIDENT

John M. Welsh CLERK

Paul G. Coppock

Paul G. Coppock

WITNESSES

NOTARY BE IT REMEMBERED THAT ON THIS ... DAY OF ... 1973 BEFORE ME, PERSONALLY CAME WILLIAM CHANEY - PRESIDENT, AND JACK WELSH - CLERK OF THE BOARD OF EDUCATION, AND C. J. BRADFIELD - PRESIDENT AND ELEANOR B. SMITH CLERK OF THE SPEIDEL DEVELOPMENT CORPORATION, WHO ACKNOWLEDGED THAT THEY DID SIGN THE SAME AS THEIR FREE ACT AND DEED, AND THAT THEY WERE DULY AUTHORIZED TO DO SO.

NOTARY PUBLIC