CAB. A - SLIDE 111

91

THIS IMPROVEMENT HAS BEEN DECLARED A LIMITED ACCESS HIGHWAY FROM STATION 1258+00 TO STATION 10+50.91, BY ACTION OF THE DIRECTOR OF HIGHWAYS AND RECORDED IN VOLUME 51 PAGE 991, OF THE DIRECTOR'S JOURNAL PURSUANT TO LAW.

I hereby certify that this plat is a true delineation of a survey made for the Department of Highways in Belmont & Jefferson Counties, Ohio.

Date: 8-7-69
By: Roger W. Loveless
Roger W. Loveless Registered Surveyor No. 3070
Alden E. Stilson & Associates, Limited, Consulting Engineers.
Date: 8-11-69
Signed: Lowell Bell
Division Deputy Director
Department of Highways, Ohio

Received AUGUST 18, 1969 at 11:30 A.M. 89629
Recorded SEPTEMBER 4, 1969
Plat Book 13 Page 55
Signed: Nick Munas
Recorder, Belmont County, Ohio

Received ____ at ____
Recorded ____
Plat Book ____ Page ____
Signed ____
Recorder, Jefferson County, Ohio

SEPT. 4, 1969
SJF

Sept. 4, 69
10:45 A.M.
Sept. 4, 69
11
Pete McKeegan
$ 9.00

CENTER LINE SURVEY PLAT

BEL.-7-23.74 JEF.-7-0.00

BELMONT COUNTY, OHIO
PEASE TOWNSHIP, SECTIONS 15 & 21, T.4N., R.2W.
JEFFERSON COUNTY, OHIO
WARREN TOWNSHIP, SECTIONS 16 & 22, T.4N., R.2W.
FIRST SEVEN RANGES CONGRESS LANDS
VILLAGE OF YORKVILLE

0 200 400 600 800

LIMITED ACCESS

FED. RD. DIVISION	STATE	PROJECT	
2	OHIO		

BELMONT COUNTY
JEFFERSON COUNTY
BEL.-7-23.74 JEF.-7-0.00
LIMITED ACCESS

SHEET 3 OF 3

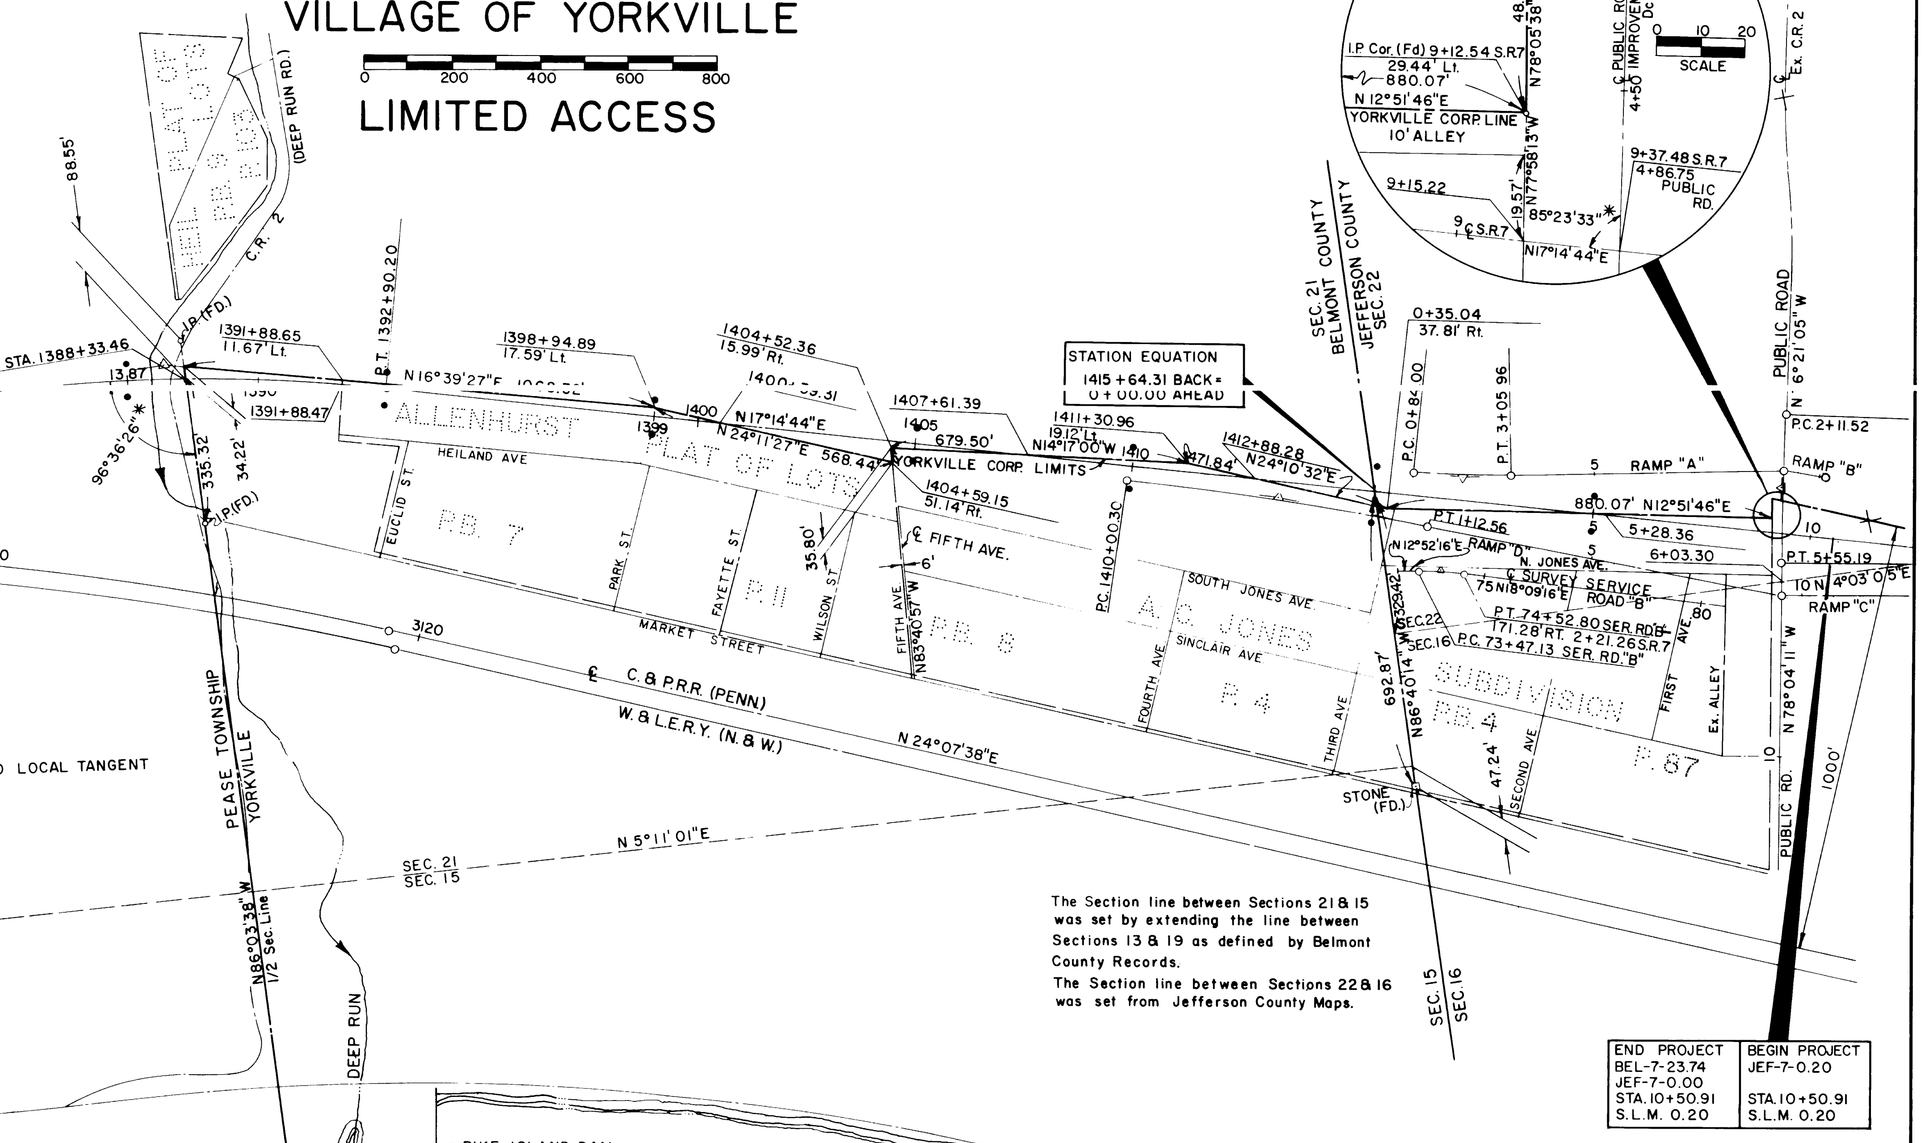

The Section line between Sections 21 & 15 was set by extending the line between Sections 13 & 19 as defined by Belmont County Records.
The Section line between Sections 22 & 16 was set from Jefferson County Maps.

END PROJECT	BEGIN PROJECT
BEL-7-23.74	JEF-7-0.20
JEF-7-0.00	
STA. 10+50.91	STA. 10+50.91
S.L.M. 0.20	S.L.M. 0.20

℄ REFERENCE MONUMENTS

STATION S.R. 7 RELOCATION	OFFSET LT.	RT.
P.O.T. 1362+10.49	52.5'	59'
P.O.T. 1367+00.00	37.5'	47'
P.O.T. 1372+00.00	37.5'	39.5'
P.O.T. 1377+00.00	37.5'	39.5'
P.C. 1382+71.56	37.5'	39.5'
P.O.C. 1387+00.00	39.5'	37.5'
P.T. 1392+90.20	37.5'	39.5'
P.O.T. 1399+00.00	37.5'	39.5'
P.O.T. 1405+00.00	37.5'	39.5'
P.O.T. 1410+00.00	46'	51.5'
P.O.T. 1415+64.31	60.5'	72.5'
P.O.T. 5+00.00	39.5'	39.5'

■ = MONUMENT ASSEMBLY
● - ℄ REFERENCE MONUMENTS

CURVE DATA	S.R. 7 RELOC.	SERVICE RD "B"	PUBLIC ROAD IMPROVEMENT
P.I.	1387+83.78	74+00.00	3+83.37
△	14°56'24" Rt.	5°17'00" Rt.	1°43'06" Lt.
Dc	1°28'00"	5°00'00"	0°30'00"
R	3906.53'	1145.92'	11459.16'
Lc	1018.64'	105.67'	343.67'
T	512.22'	52.87'	171.85'
E	33.44'	1.22'	1.29'
θs			
Ls			
LT			
ST			

REV.	BY	DESCRIPTION	DATE