Page 8

CAB. A - SLIDE 132

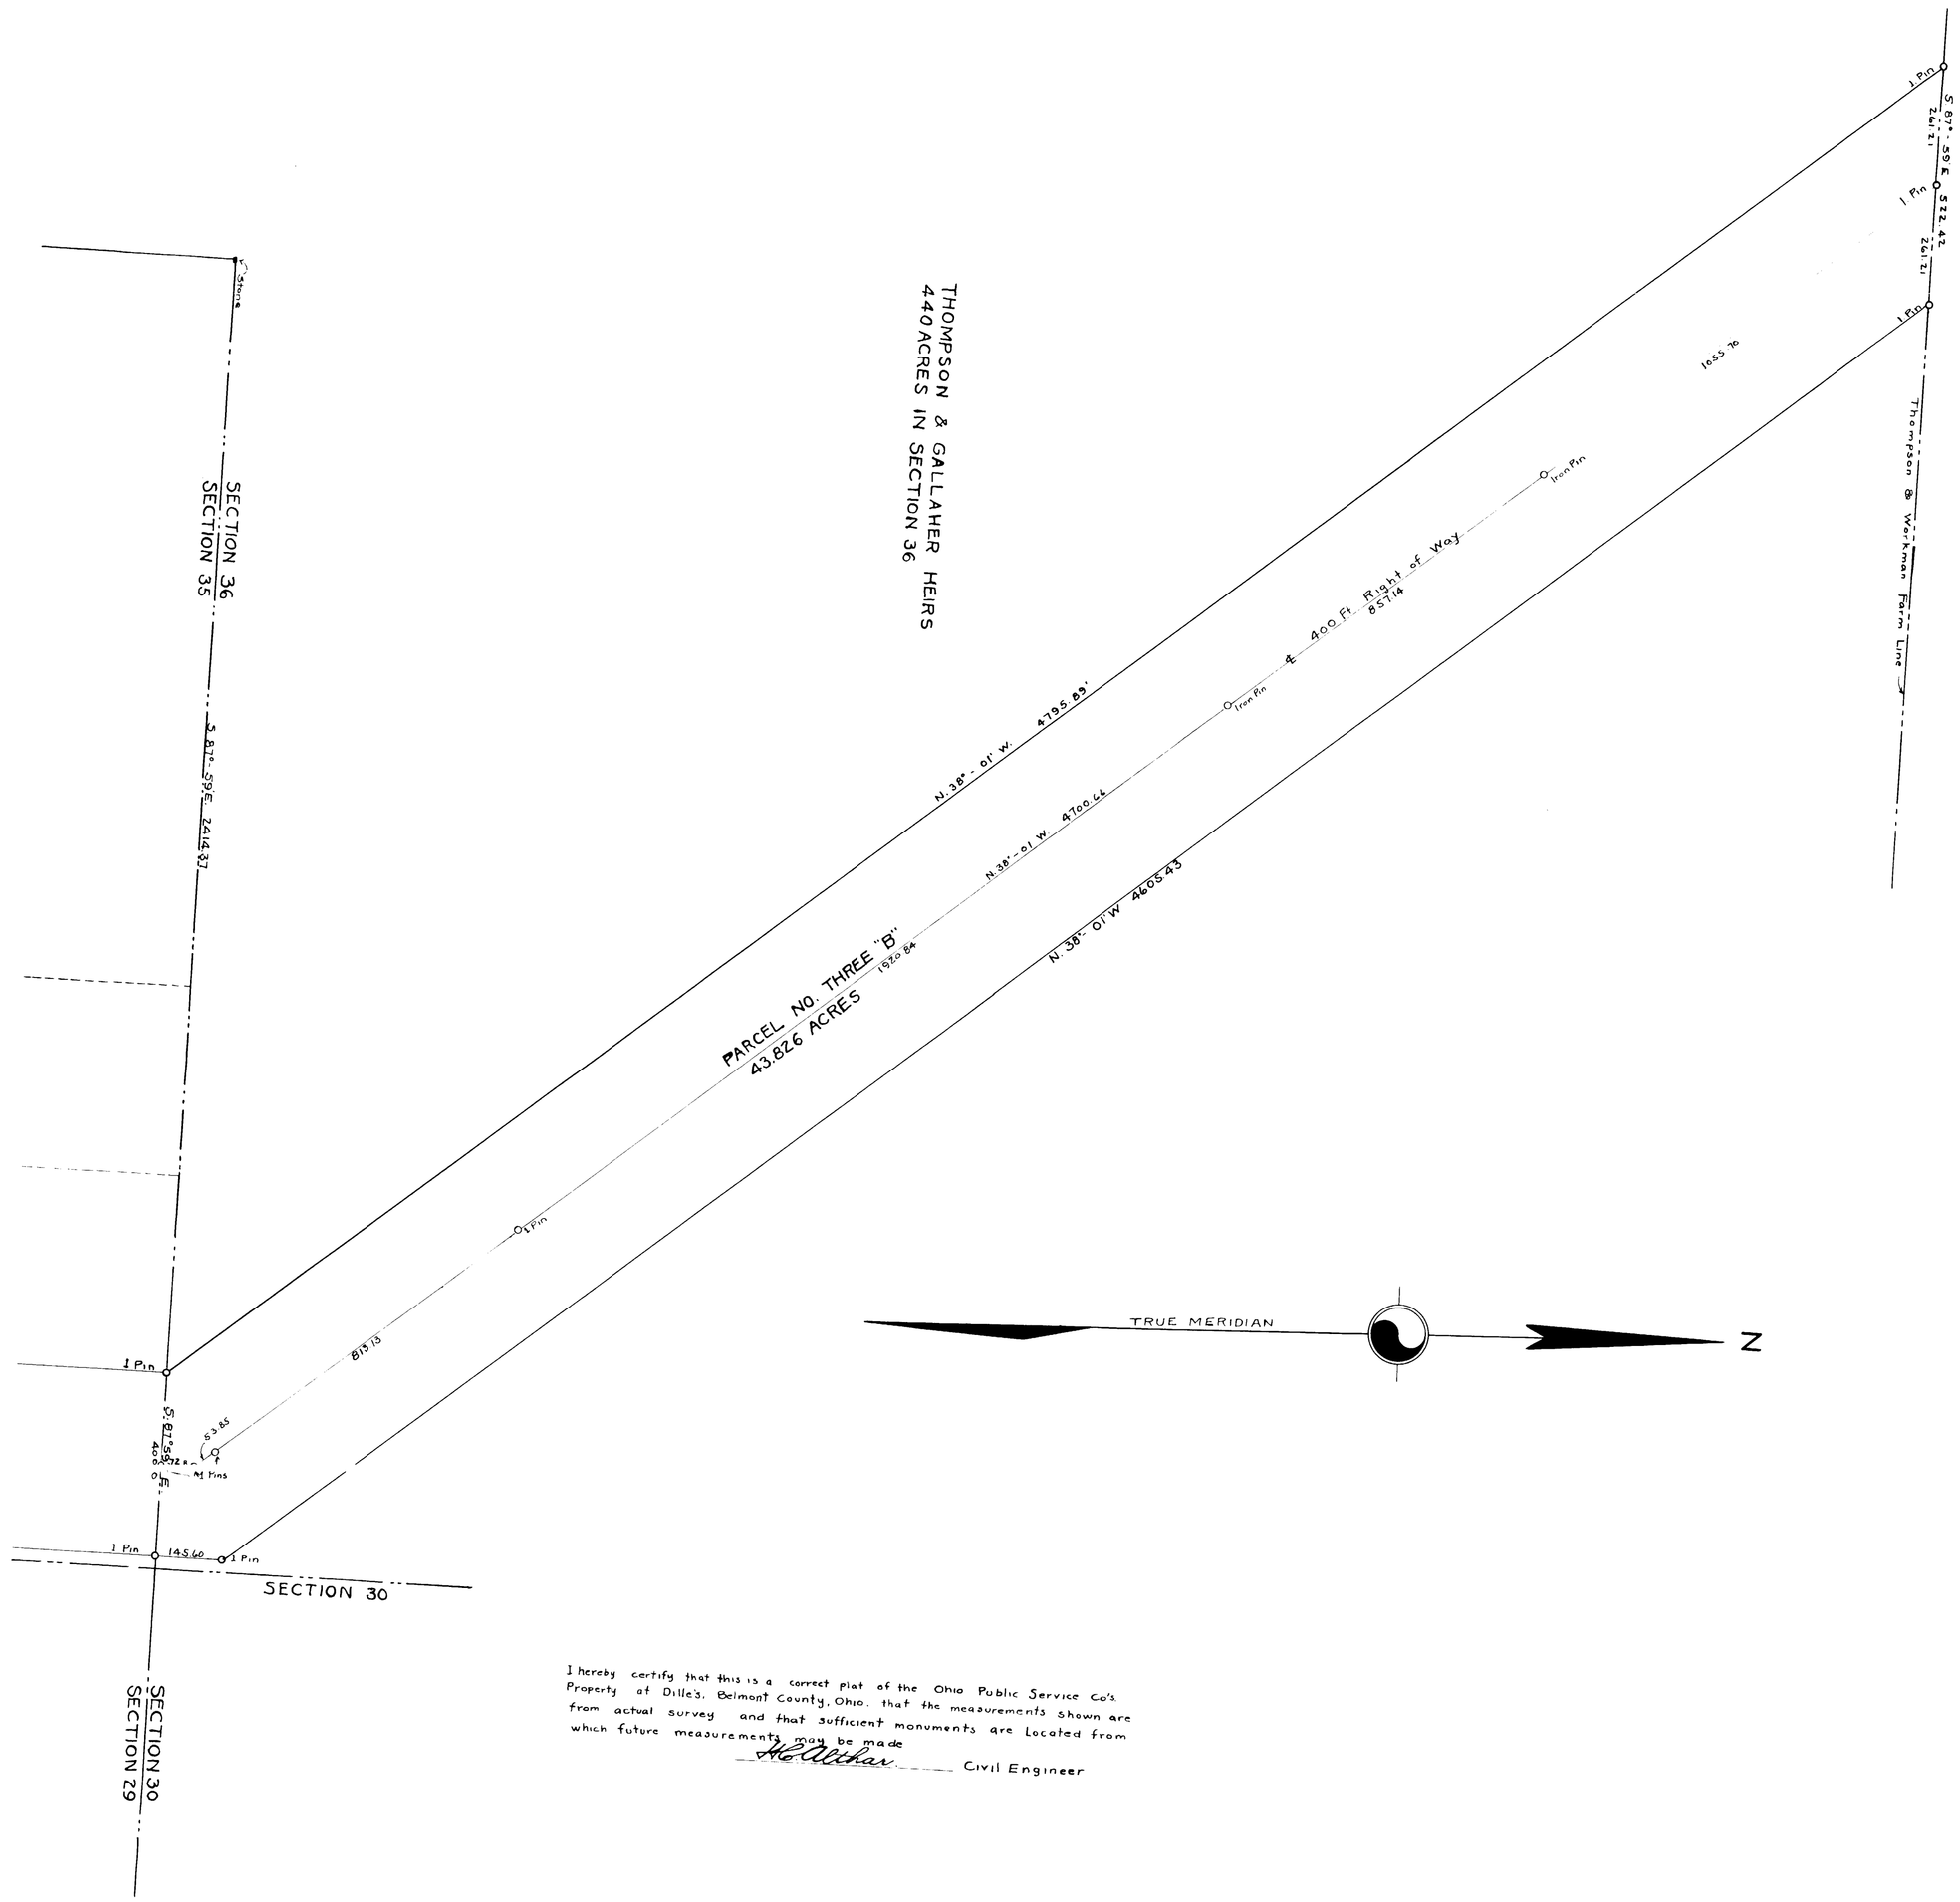


I hereby certify that this is a correct plat of the Ohio Public Service Co's Property at Dille's, Belmont County, Ohio, that the measurements shown are from actual survey and that sufficient monuments are located from which future measurements may be made

H.C. Althar Civil Engineer

April 30, 1927
Transfer Not Necessary
C. T. McCort
Dep. Auditor

PROPERTY OF
# THE OHIO PUBLIC SERVICE CO.
LOCATED AT
DILLE'S, BELMONT COUNTY, OHIO
MEAD TOWNSHIP, SECTIONS 29-35-36, TWP. 1-R. 2
SCALE: 1 IN. = 200 FT. SEPT. 24, 1926
H.C. ALTHAR CIVIL ENGINEER
BELLAIRE, OHIO.

7253

2472 $24.00 Pd.

Received for Record May 2, 1927
At 8 O'Clock a M.
Recorded Sept. 1927
In Belmont County Record of Plats.