CAB. A-SLIDE 163

FOREST LAWN ADDITION

ST. CLAIRSVILLE, OHIO.

OWNED BY

HARRY W. FRIEDEL

SCALE 1IN=30 FT.

FRANK H. FRAZIER
REG.- CIVIL & MINING ENGINEER. Nº 515
ST. CLAIRSVILLE, OHIO.

10-22-47. B-220

DEDICATION

We, the undersigned, being all the owners of the real estate represented by this plat, hereby dedicate to the Village of St. Clairsville, Ohio. for street purposes, all the roadways and alleys shown hereon.
In witness whereof we hereunto set our hands this 3rd day of November 1947.

WITNESS
Virginia Friedel
W. Thomley Hunt

Harry W. Friedel
Hellen Friedel

STATE OF OHIO
COUNTY OF BELMONT } SS

Signed and acknowledged before me, a Notary Public, this 3rd day of November, 1947.

W. Thomley Hunt.
Notary Public.

This plat approved by Council by ordinance Nº 616 dated Nov. 3 1947.

C. B. Bradfield MAYOR.
W. Thomley Hunt CLERK

This plat approved by PLANNING COMMISSION of the VILLAGE of ST. CLAIRSVILLE this 27th day of Oct. 1947.

Harry C. Fulton PRESIDENT
Jas. B. Reline CLERK.

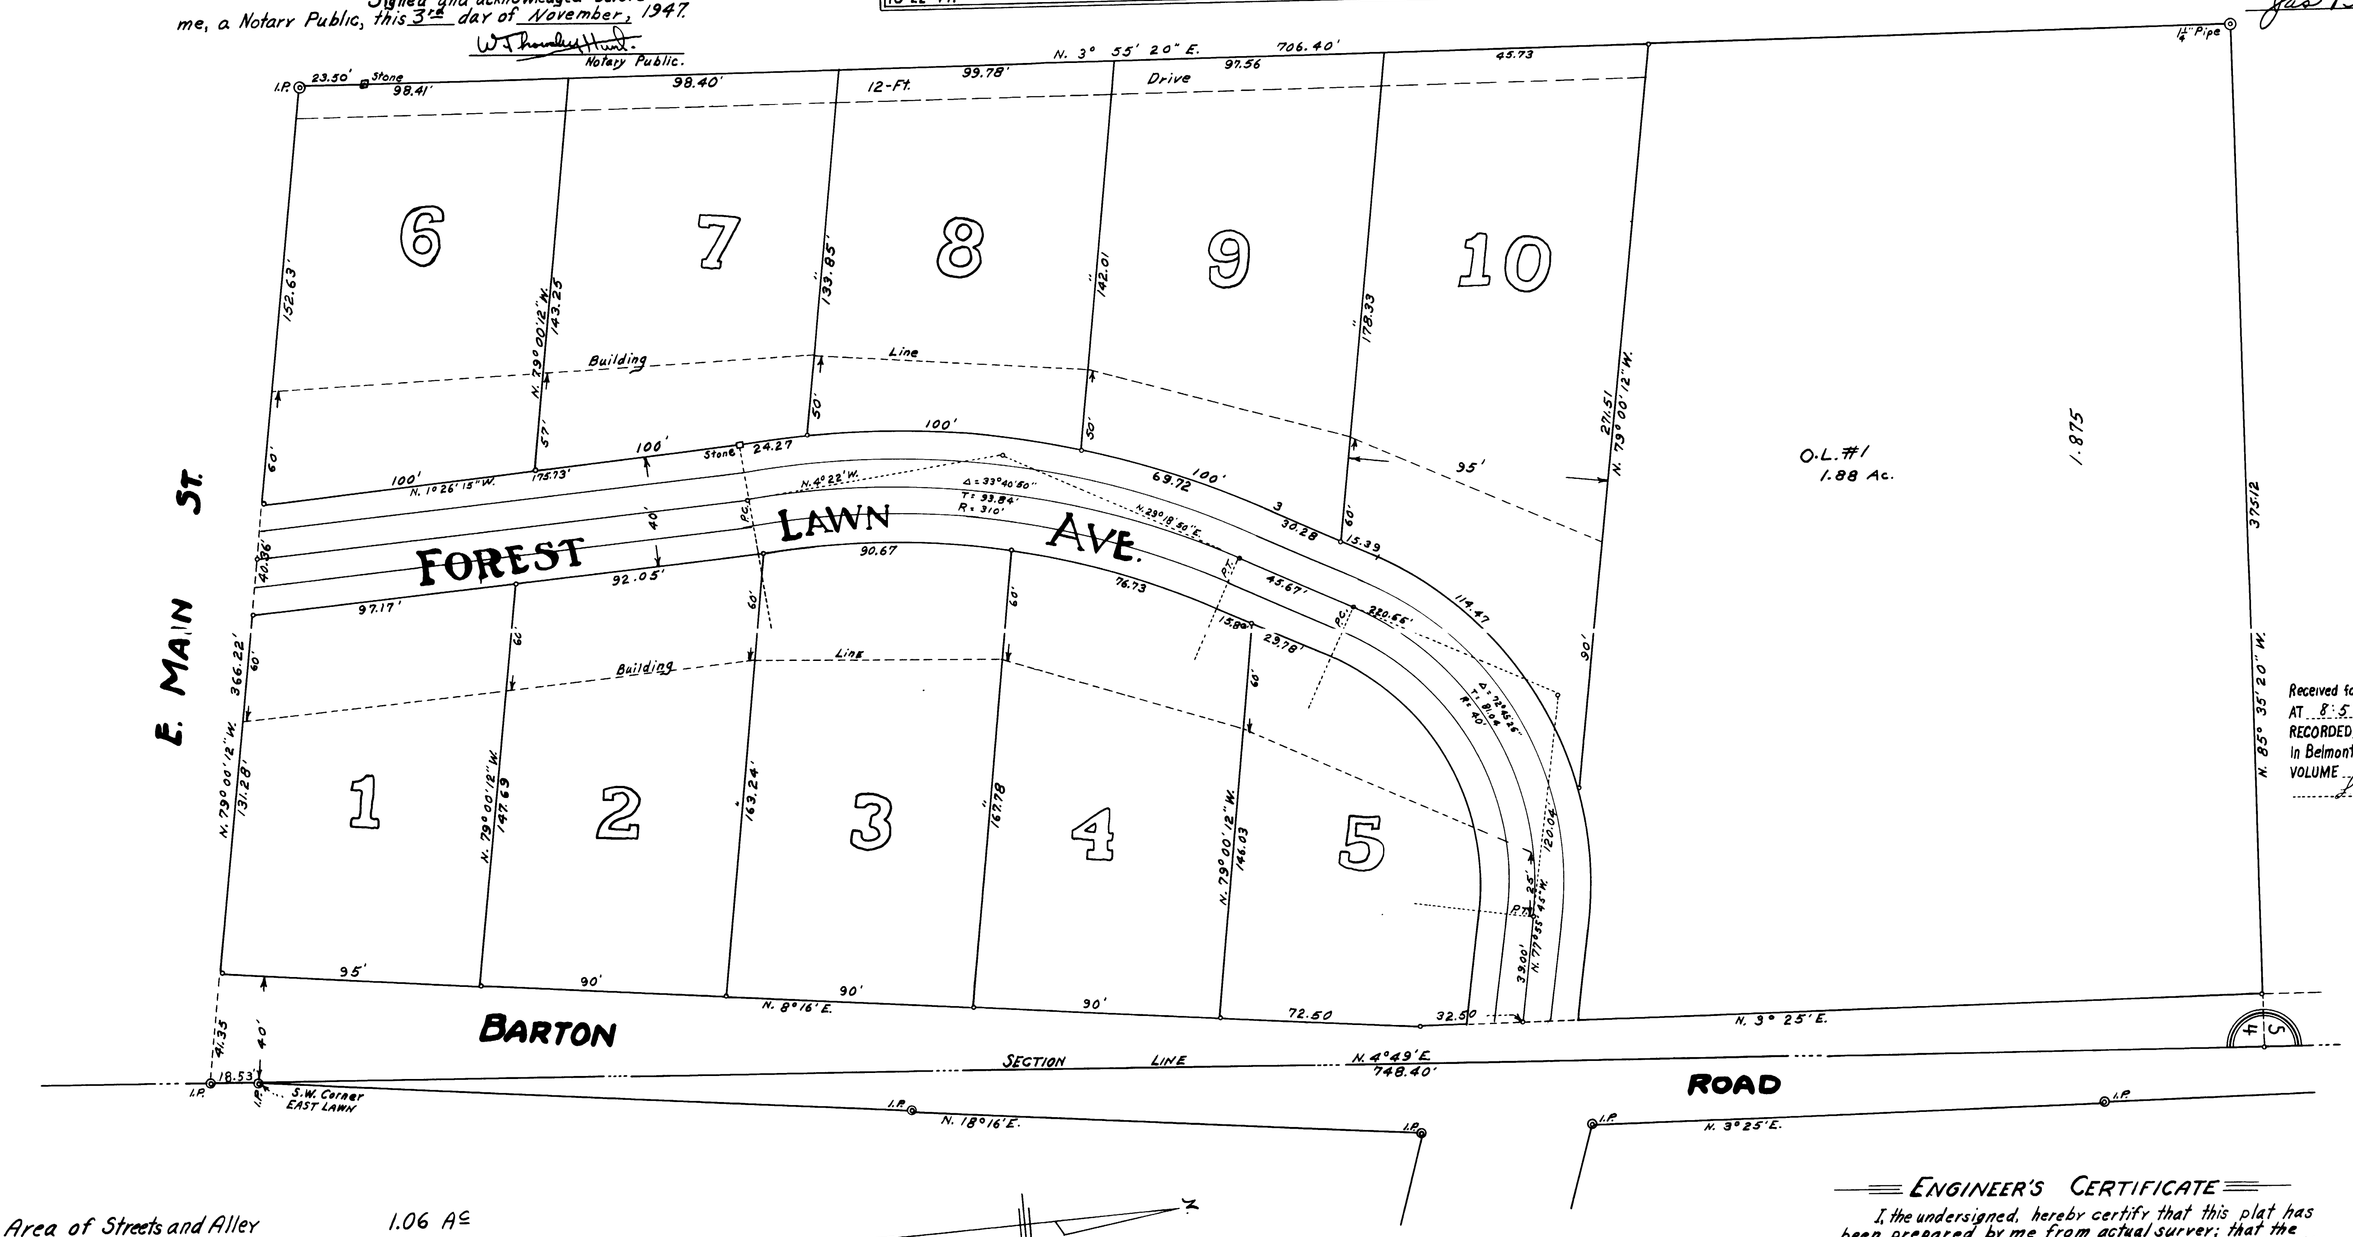

Received for Record NOV 8 1947
AT 8:57 O'CLOCK A.M.
RECORDED 19
In Belmont County Record of
VOLUME 10 PAGE 36
RECORDER

35693

$12.40
PAID

Area of Streets and Alley	1.06 Ac
Total area of plat	6.17 Ac

ENGINEER'S CERTIFICATE

I, the undersigned, hereby certify that this plat has been prepared by me from actual survey; that the monuments shown hereon are in place and that the bearings are magnetic.

Transferred Nov 7, 1947
Dep. Aud Paul Browningfield
Fee 1.10 Paid

Frank H. Frazier
Registered Engr and Surveyor.
No 515.