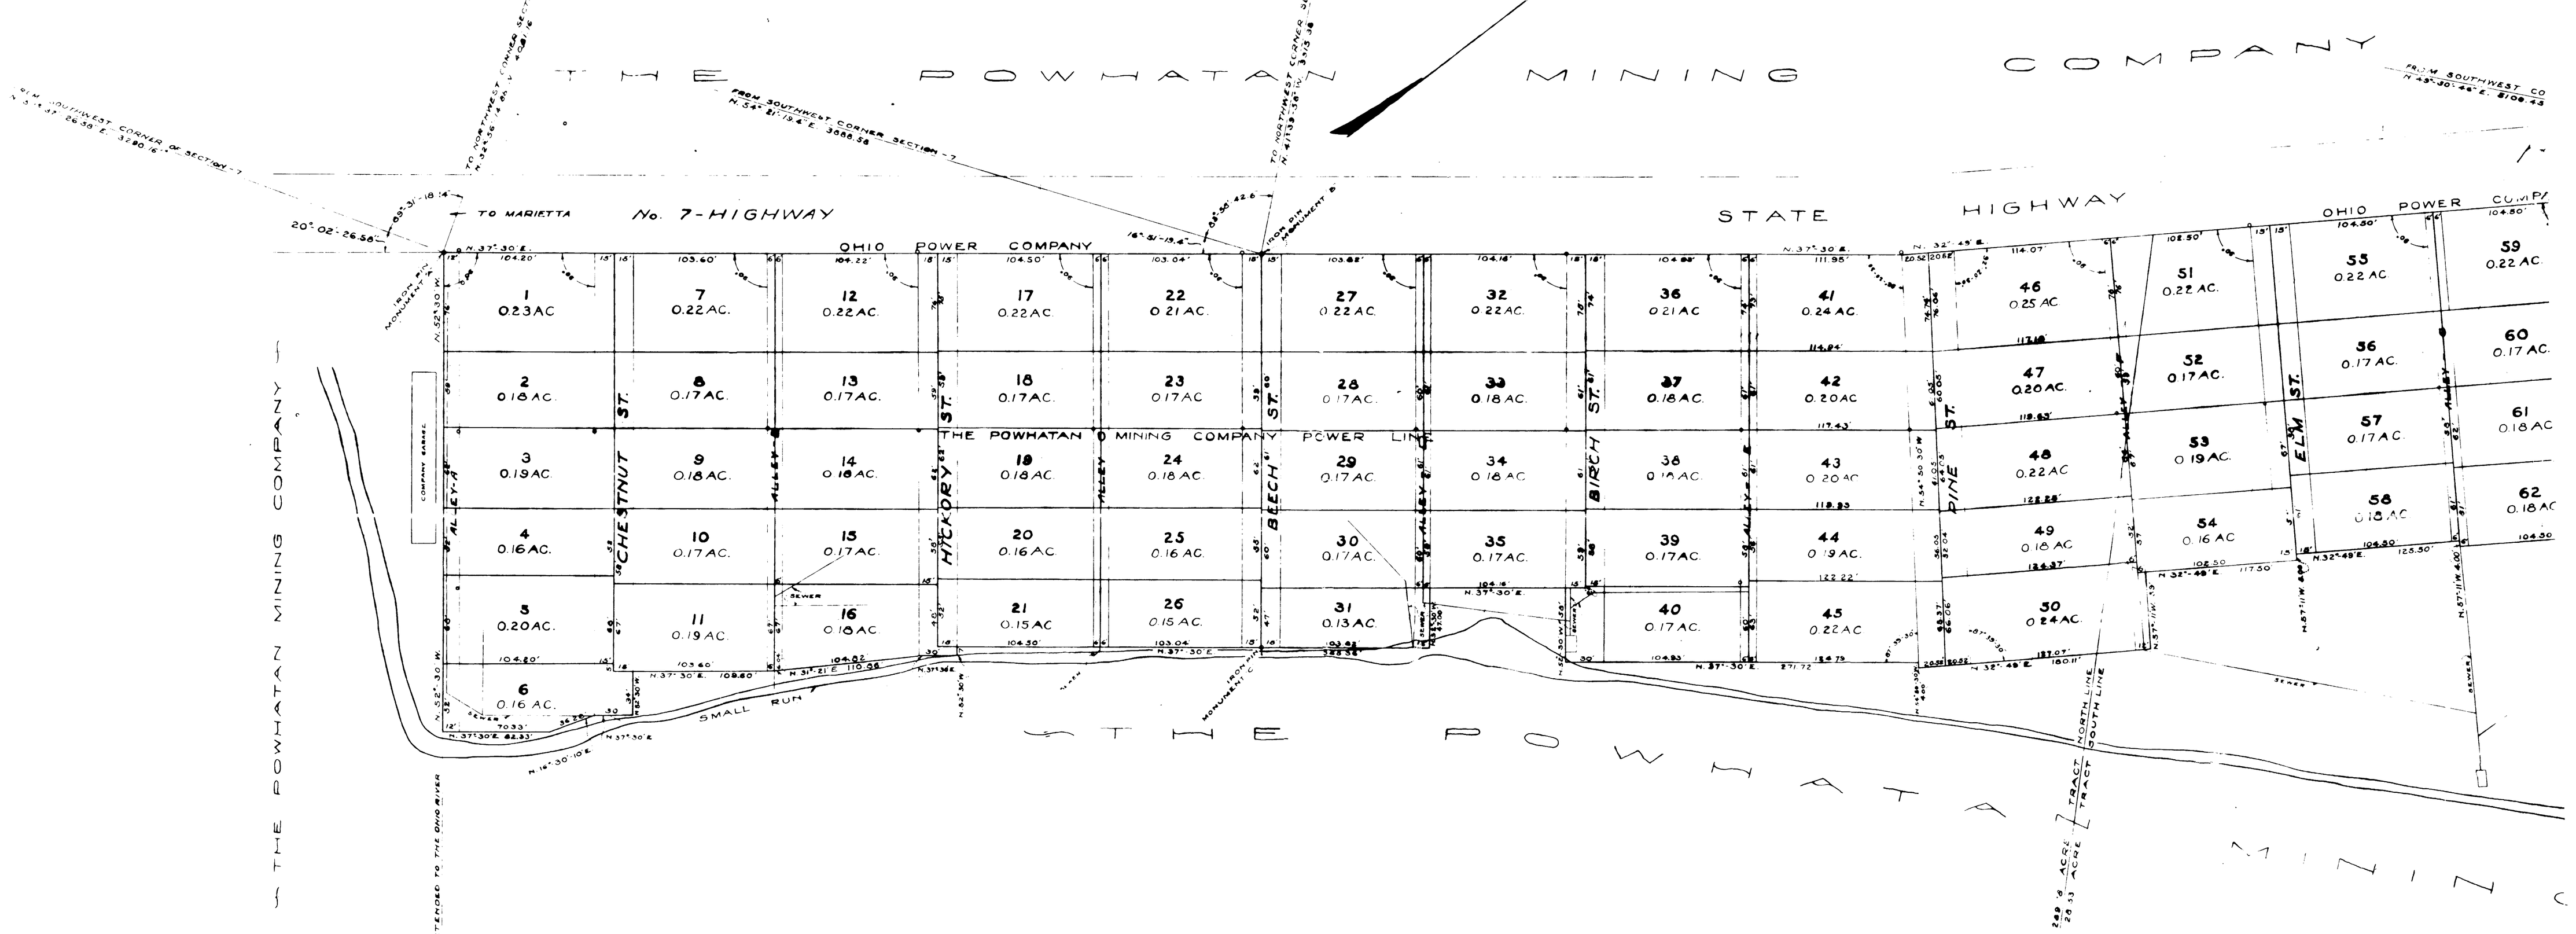

DEDICATION

KNOW ALL MEN BY THESE PRESENTS: That The Powhatan Mining Company an Ohio corporation, the former owner of the real estate contained in The Powhatan Mining Company's First Addition to the Village of Powhatan Point, Ohio, having reserved the right of dedication in the several conveyances heretofore made therein hereby gives, grants, bargains and forever dedicates to the Village of Powhatan Point, Ohio, the streets and alleys shown on this Plat for public use.

THE POWHATAN MINING COMPANY
By George Thornburg
Attorney-in-Fact

STATE OF OHIO BELMONT COUNTY, SS:

Before me a Notary Public in and for said county personally appeared The Powhatan Mining Company by George Thornburg, its attorney in-fact, who acknowledged that he did sign the foregoing instrument and that the same is his free act and deed and the free act and deed of The Powhatan Mining Company.

In Test many thereof I have hereunto subscribed my name and [illegible]ed my seal this 3rd day of March 1950.

Carter Thornburg
Notary Public
STATE OF OHIO

ACCEPTANCE

Accepted by the Village of Powhatan Point, Ohio, this [illegible] day of March 1950

Oscar A. Snively
Mayor

Stanley [illegible]

AREA IN TRACTS 16.98AC
AREA IN STREETS 3.62AC

TRANSFERRED MARCH 30 1950
[illegible] COUNTY AUDITOR
[illegible]
FEE $4.50

ENGINEER'S CERTIFICATE

I hereby certify that this is a correct Plat of The Powhatan Mining Company's First Addition to the Village of Powhatan Point, Ohio, and that the measurements are as indicated by an actual survey, that the lots and streets are located as shown on this Plat and that the Monuments shown hereon are in place as represented.

Geo. J. Mitchell
Registered Engineer and Surveyor

1ST ADDITION PLAT

SHOWING

SURFACE TRACTS

OF

THE POWHATAN MINING COMPANY
POWHATAN POINT, OHIO.

SITUATED IN
SECTION 7, TOWNSHIP 4 & RANGE 3
YORK TOWNSHIP BELMONT COUNTY
POWHATAN POINT, OHIO.

SCALE 1-INCH = 50 FEET
AUGUST 31, 1949

THIS UNRECORDED PLAT ON FILE IN THE ENGINEERING OFFICE OF THE POWHATAN MINING COMPANY AT POWHATAN POINT, OHIO.