CAB. A - SLIDE 175

DEDICATION:

This Plat represents the WOODLAWN SUB-DIVISION in Colerain Twp. - Belmont Co. Ohio and in Section 7 - Twp. 7 - Range 3 as surveyed and platted by me at the request of Blanche D. Woods, the owner thereof and contains, 5.53 Acres more or less, 4.90 acres in lots and 0.63 acres in Streets and Roads and I do further certify that numbers, dimensions and bearings of lots, streets and roads and the names of the streets are as shown on this plat.

William S. Shriver
REG. PROF. ENGR. - OHIO NO. 6253

I, Blanche D. Woods, the owner of the property shown on this plat and survey, do hereby assent to and adopt this plat and sub-division of same, and declare they were made at my request. The streets and roads as shown on this plat, I hereby dedicate to public use.

Blanche D. Woods
OWNER

LEE WOODS
WILLIAM S. SHRIVER
WITNESSES
Signed and acknowledged in our presence.

Belmont County,
State of Ohio SS:
Before me a notary public in and for said County on this day of 1950
personally appeared the above named Blanche D. Woods who acknowledged that she did sign the foregoing instrument and that the same is her free act and deed. In witness whereof I have hereunto subscribed my name and affixed my official seal on the day and year aforesaid.

Griffith T. Johns
Notary Public
My commission expires 7 June 1952
N.S.

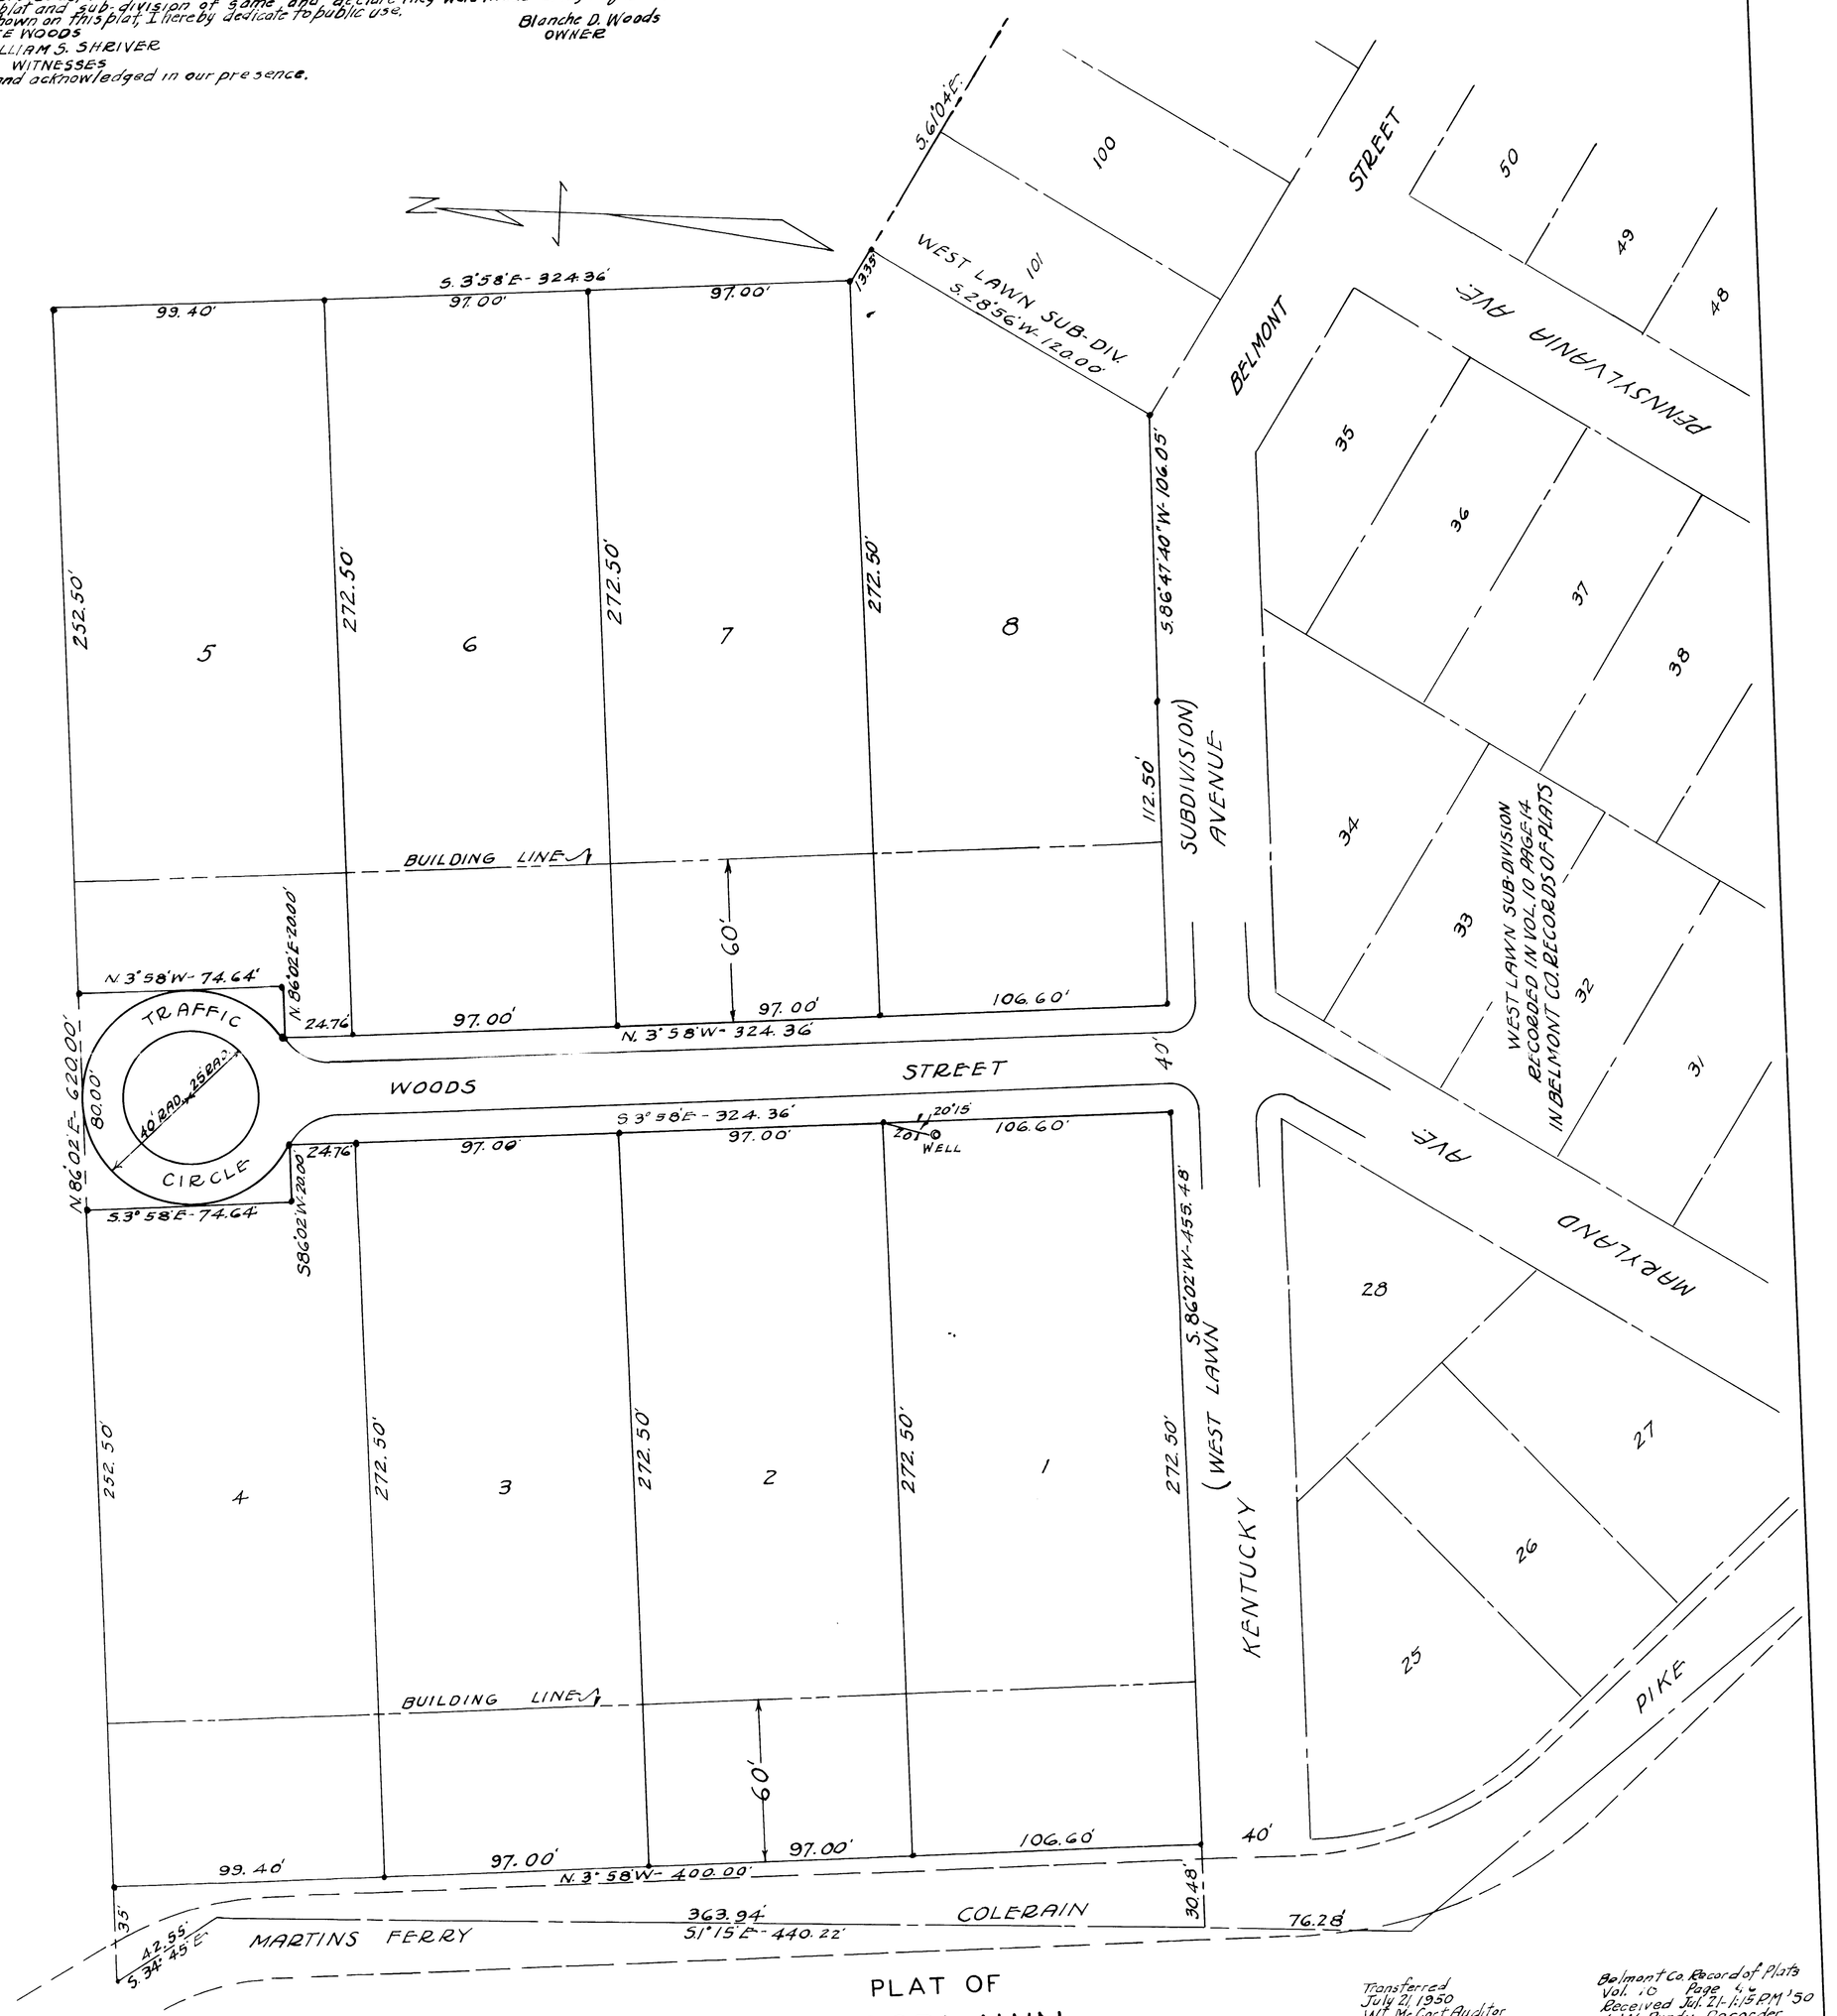

Transferred
July 21, 1950
W.T. McCort Auditor
A.M. Varra Dep.
Fee - $.50 Paid

C.H. Bylicka
L.L. Hays, County Engineer

Belmont Co. Record of Plats
Vol. 10 Page 4
Received Jul. 21 - 1:15 P.M. '50
L.W. Purdy - Recorder
- 50531 - $20.00 Paid

PLAT OF

WOODLAWN

SECTION 7 - TWP. - 7 - RANGE 3
COLERAIN TWP. - BELMONT CO. - OHIO
SCALE - 1" = 30' — JUNE 8 - 1950

Note:- Iron pins are located at all lot and property corners.
The deed for this property is dated 7/17/1947 and is recorded in Vol. 362 Page 503 - Belmont County Record of Deeds