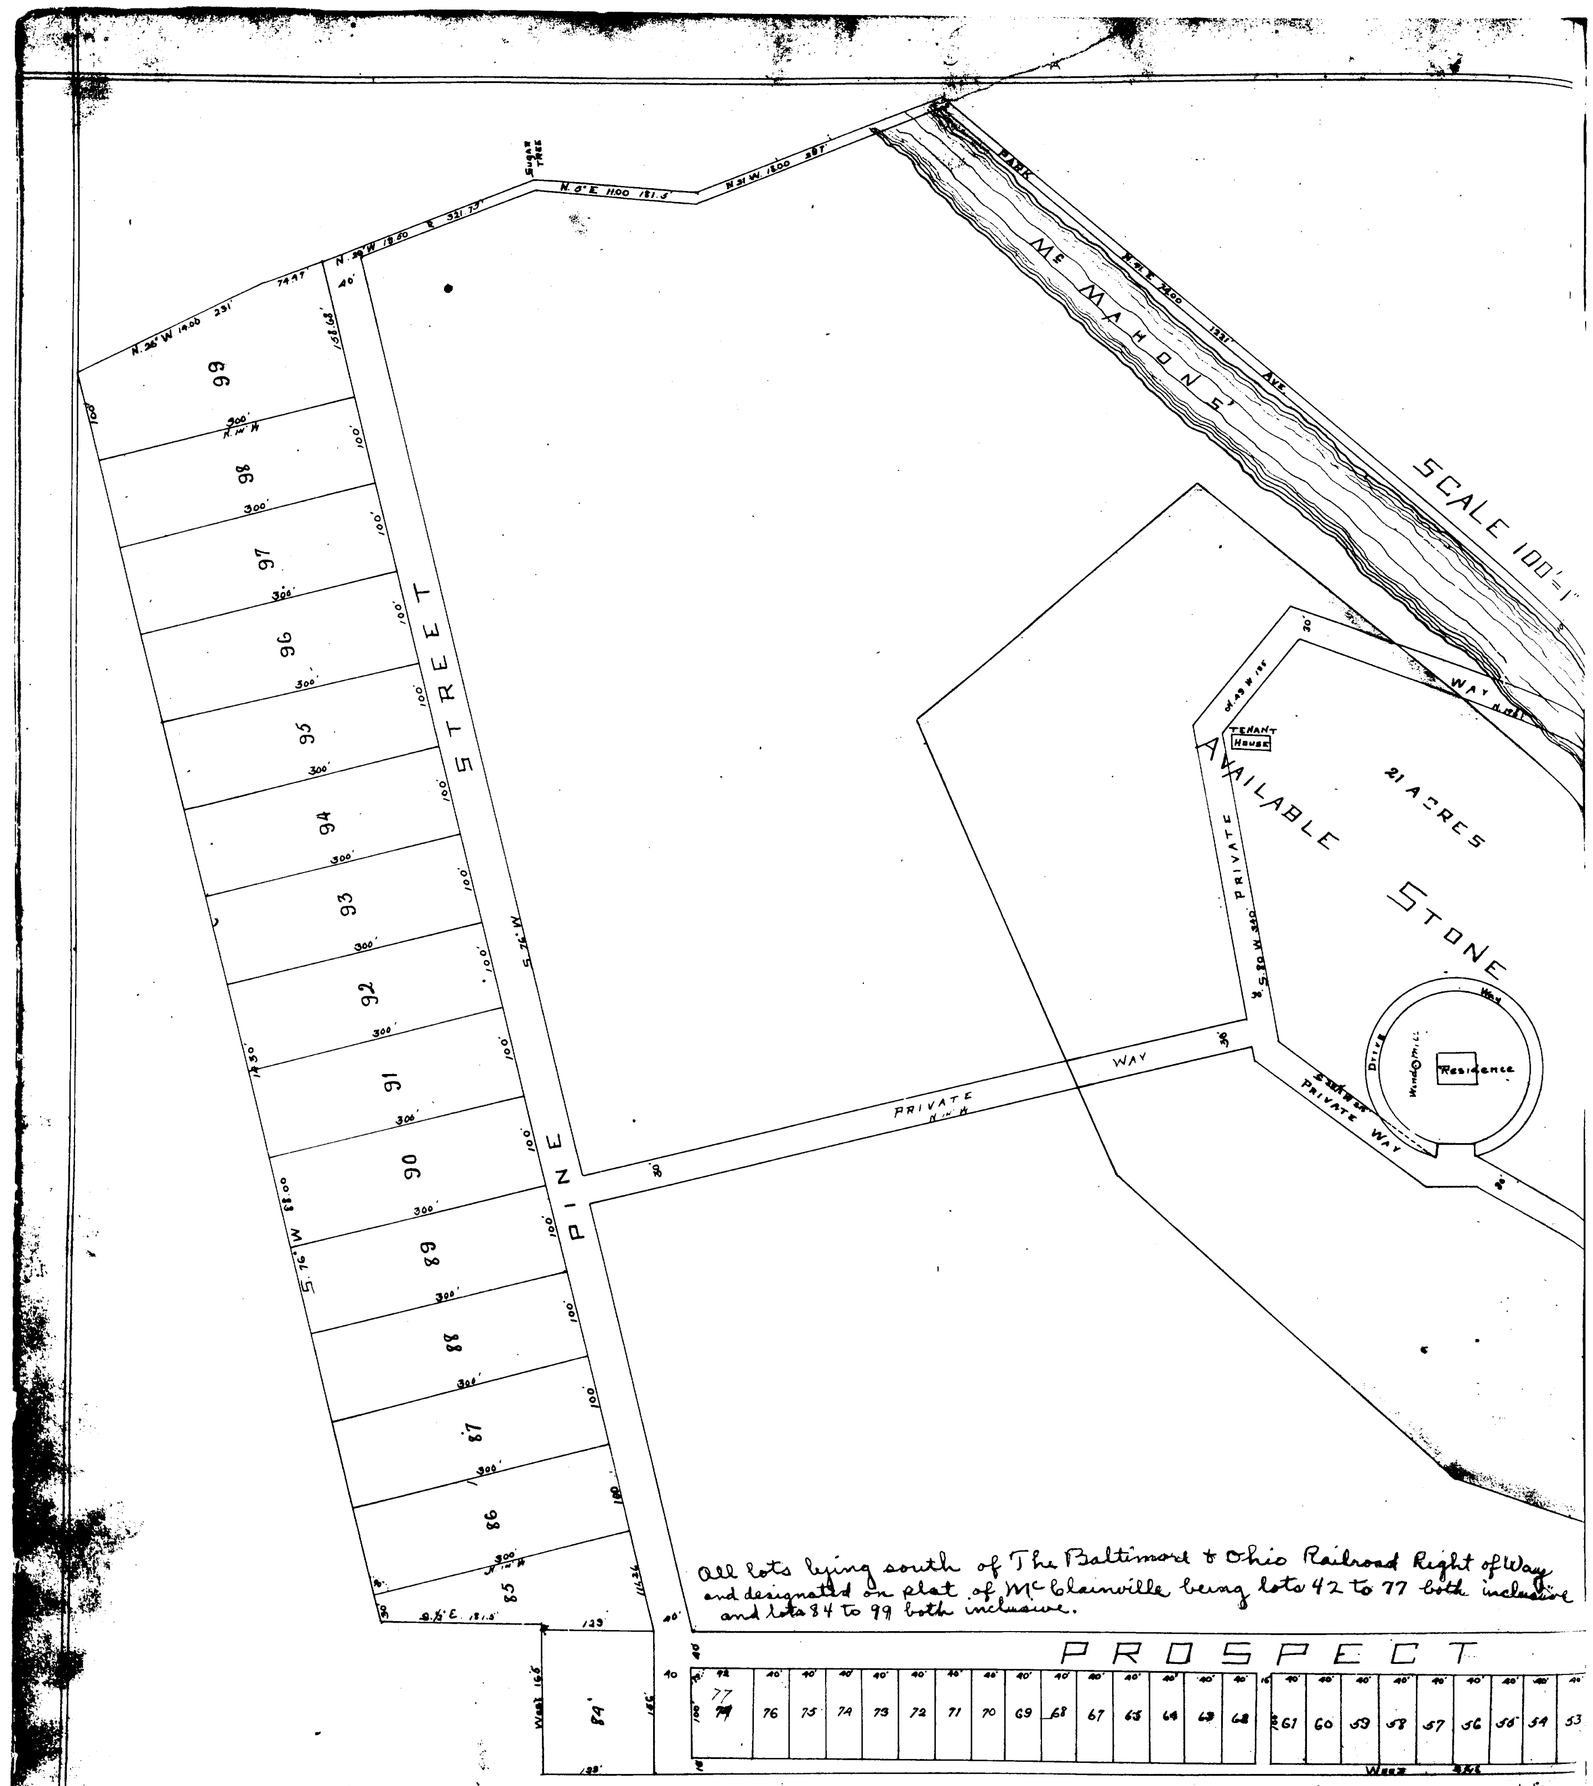

Plat of a survey made Dec. 9. 1889 for W. J. McClain of a tract of land situated in the N.E. Quarter of Sec. 12. T. 5. R. 3 and in the N.W. Quarter of Sec. 6 T. 5. R. 3 Pultney Tp. Belmont Co. Ohio. Said tract was divided into a number of lots streets and alleys to be known as a town or village of McClainville. The lots are numbered, the streets and alleys named, and are of the size and located as shown upon the above plat. There are planted at points as shown thereon three good and sufficient monuments from which to make future measurements & surveys. I hereby certify that said lots streets and alleys lying North of the Baltimore & Ohio R.R. were carefully [illegible] the ground [illegible] lying South of said R.R. [illegible] upon the plat. The tract of ground surveyed and [illegible]

Caleb [illegible] Surveyor.

CAB. B - SLIDE 30