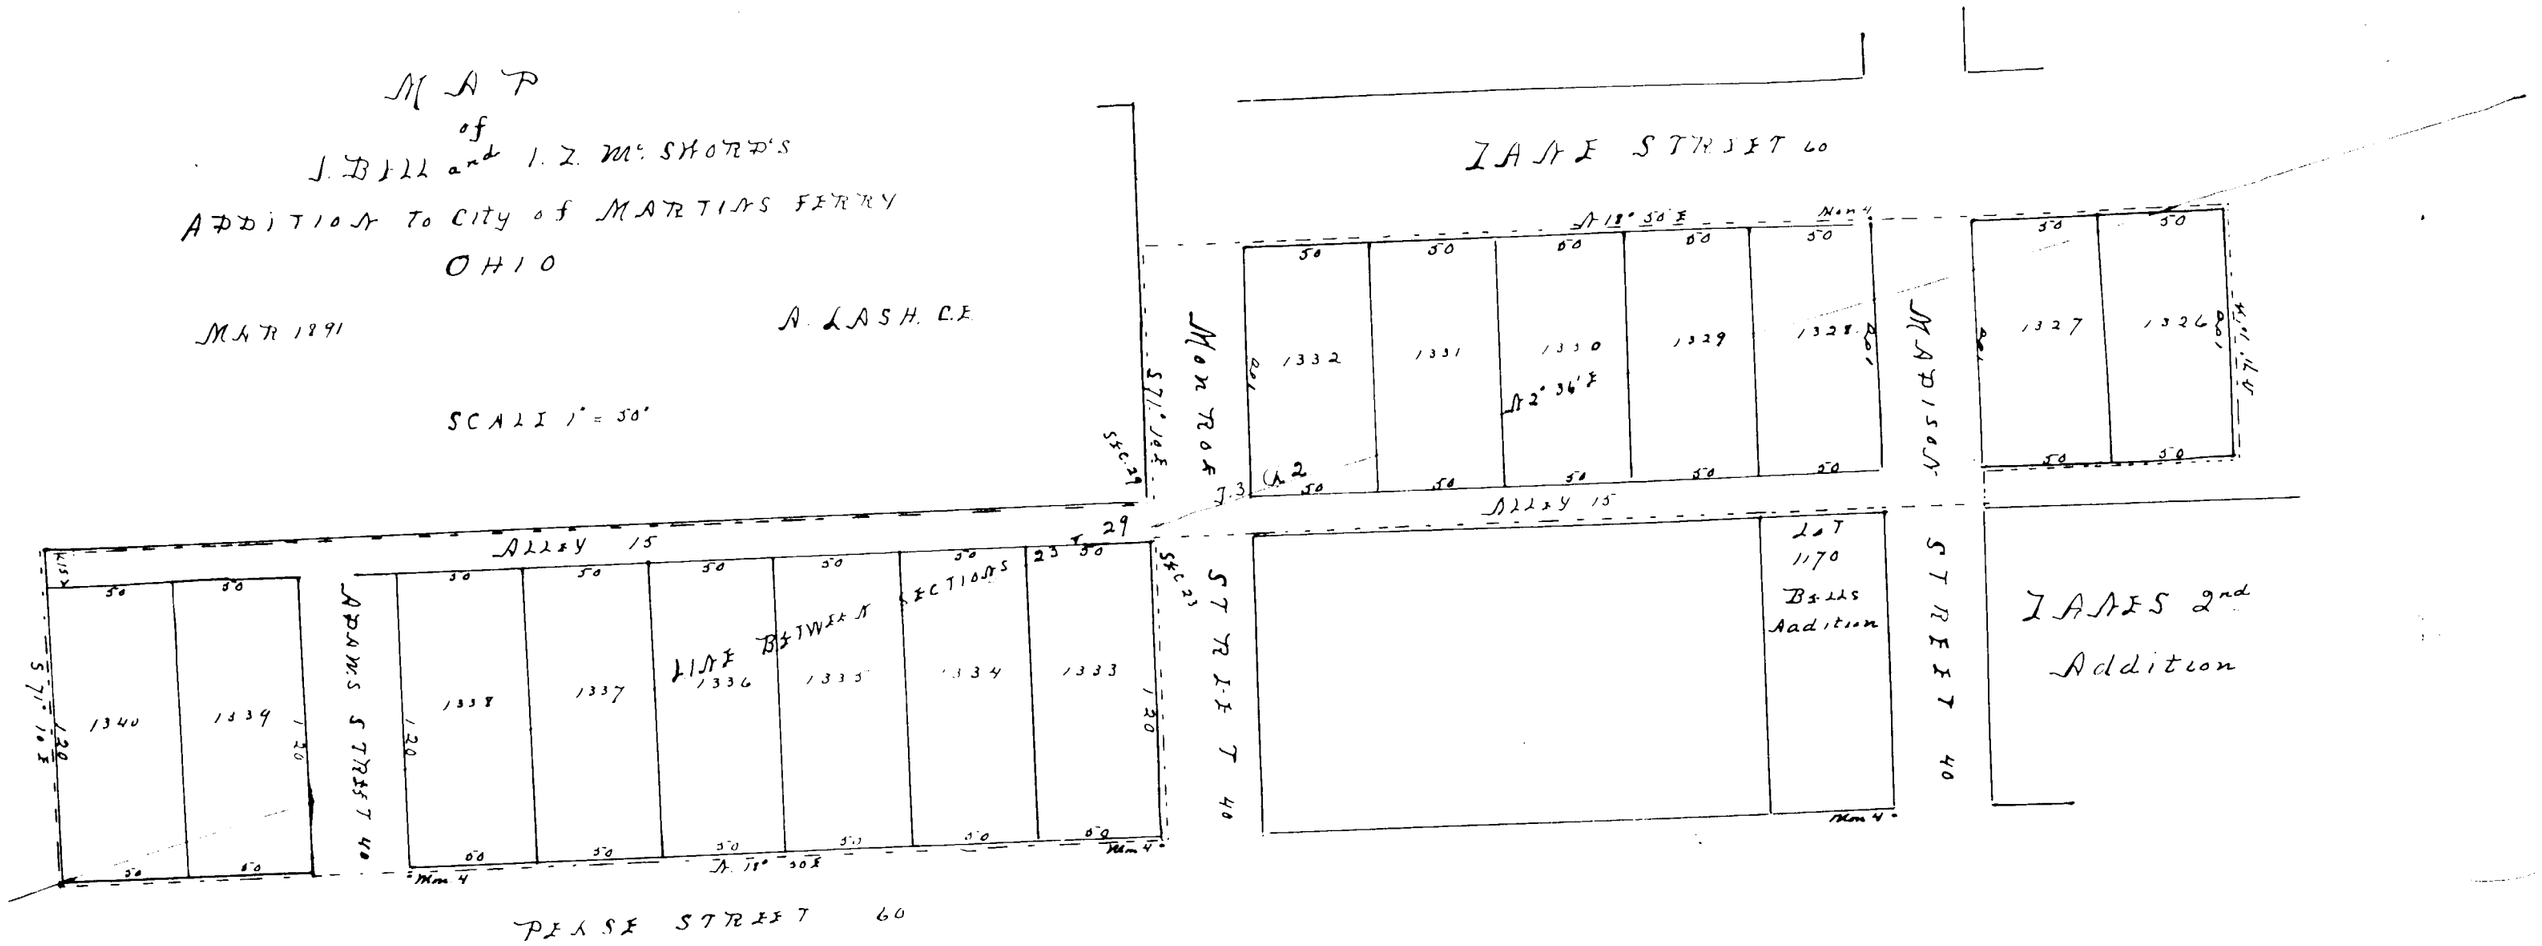

I hereby certify that the within survey and Map of Joseph Bell and Mrs. I. Z. Mc Shord's Addition to the City of Martins Ferry Ohio is correct. Being located in Sections 23 & 29 T. 3. R. 2. The part of said addition in Section 23 owned by Joseph Bell containing 1.22 acres and the remaining part in Section 29 owned by Mrs J. Z. Mc Shorde contains 1.24 acres. The name and dimensions of lots, name and width of Streets and Alleys are as shown upon the Map.

The Addition proper is inclosed by dotted lines and contains 2.46 acres. Iron monuments 36 inches long by one inch in diameter are planted as shown upon the Map four feet from lot lines

Abram Lash C.E.

Mrs. J. Z. Mc Shorde of Belmont County Ohio and Joseph Bell of Ohio County State of West Virginia having laid out an addition to the City of Martins Ferry Ohio to be known as Bell & Mc Shorde Addition, do hereby acknowledge that the Dedication to the Public of the Streets and Alleys as shown upon the Map to be their free act and deed

J. Z. Mc Shorde
Joseph Bell

State of Ohio
Belmont County } ss.

Before me a Notary Public in and for said County personally appeared Joseph Bell and Mrs. J. Z. Mc Shorde and acknowledged the above signatures to be their free act this 30th day of March A. D. 1891.

E. E. McCombs.
Notary Public.

I hereby certify that the above plat was approved by the Council of the City of Martins Ferry Ohio on the 13th day of January A. D. 1891.

Apr. 7. 1891 Richard H. Allender
City Clerk

Received for Record Apr. 18. 1891 and Recorded Same Day.
Vol 3. P. 33.

J. M. Beckett, Recorder

CAB. B – SLIDE 32