PLAT

of

LEWIS' First Addition

to

BARNESVILLE

Jan 1890

SCALE 80' 1 INCH

Variation 2¼° W.

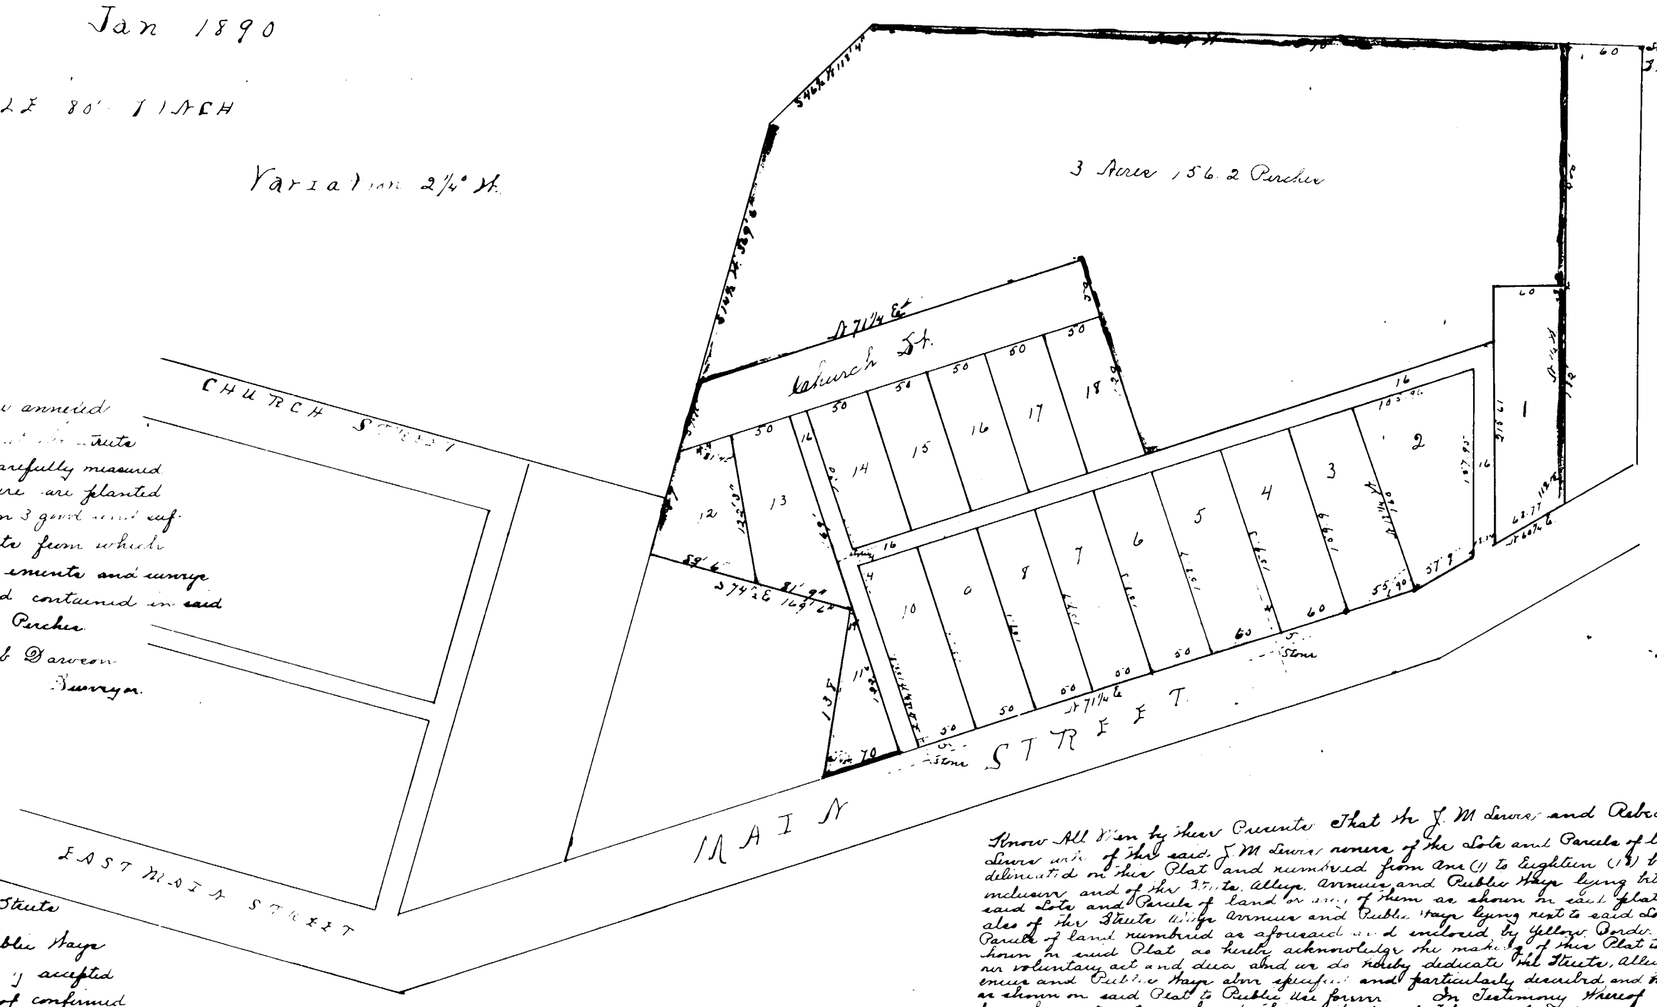

I hereby certify that the annexed plat is correct and that the streets alleys and lots are carefully measured upon the ground. There are planted at points as shown hereon 3 good and sufficient stone monuments from which to make future measurements and surveys.

The amount of ground contained in said addition is 4 acres 33 Perches.

Leslie Darwin
Surveyor.

I hereby certify that the Streets Alleys Avenues and Public Ways as herein shown were duly accepted and the Dedication thereof confirmed by Ordinance #205. passed May 1. 1890.

Given under my hand and official seal this 20 day of March 1890.

H. E. Dement
Clerk.

(Seal) G. H. Stenk
Mayor of the Village of Barnesville O.

Filed for Record March 25 1891 @ 10 A.M.
and
Recorded Apr. 13. 1891.
J. W. Beckett
Recorder.

Know All Men by these Presents That we J. M. Lewis and Rebecca Lewis his wife of the said J. M. Lewis owners of the Lots and Parcels of land delineated on this Plat and numbered from One (1) to Eighteen (18) both inclusive, and of the Streets, Alleys, Avenues and Public Ways lying between said Lots and Parcels of land in some of them as shown on said plat and also of the Streets Alleys Avenues and Public Ways lying next to said Lots and Parcels of land numbered as aforesaid and enclosed by Yellow Borders as shown on said Plat, do hereby acknowledge the making of this Plat to be our voluntary act and deed, and we do hereby dedicate the Streets, Alleys, Avenues and Public Ways also specified and particularly described and bounded as shown on said Plat to Public Use forever. In Testimony Whereof the have hereunto set our hands this 20th day of February A.D. 1890.

Executed in presence of
H. F. Smith
Steve F. Lewis

J. M. Lewis
Rebecca Lewis.

State of Ohio, County of Belmont ss.

Be it Remembered that on this 20th day of February A.D. 1890 before me a Notary Public in and for said County of Belmont personally appeared J. M. Lewis and Rebecca Lewis his wife the grantors above named, who then and there acknowledged the making and signing of this plat to be their voluntary act and deed, for the uses and purposes therein mentioned. In testimony Whereof I have hereunto set my hand and Notarial Seal the day and year last aforesaid.

H. F. Smith
Notary Public.

34

CAB. B-SLIDE 23