CAB. B – SLIDE

PLEASANT VIEW.

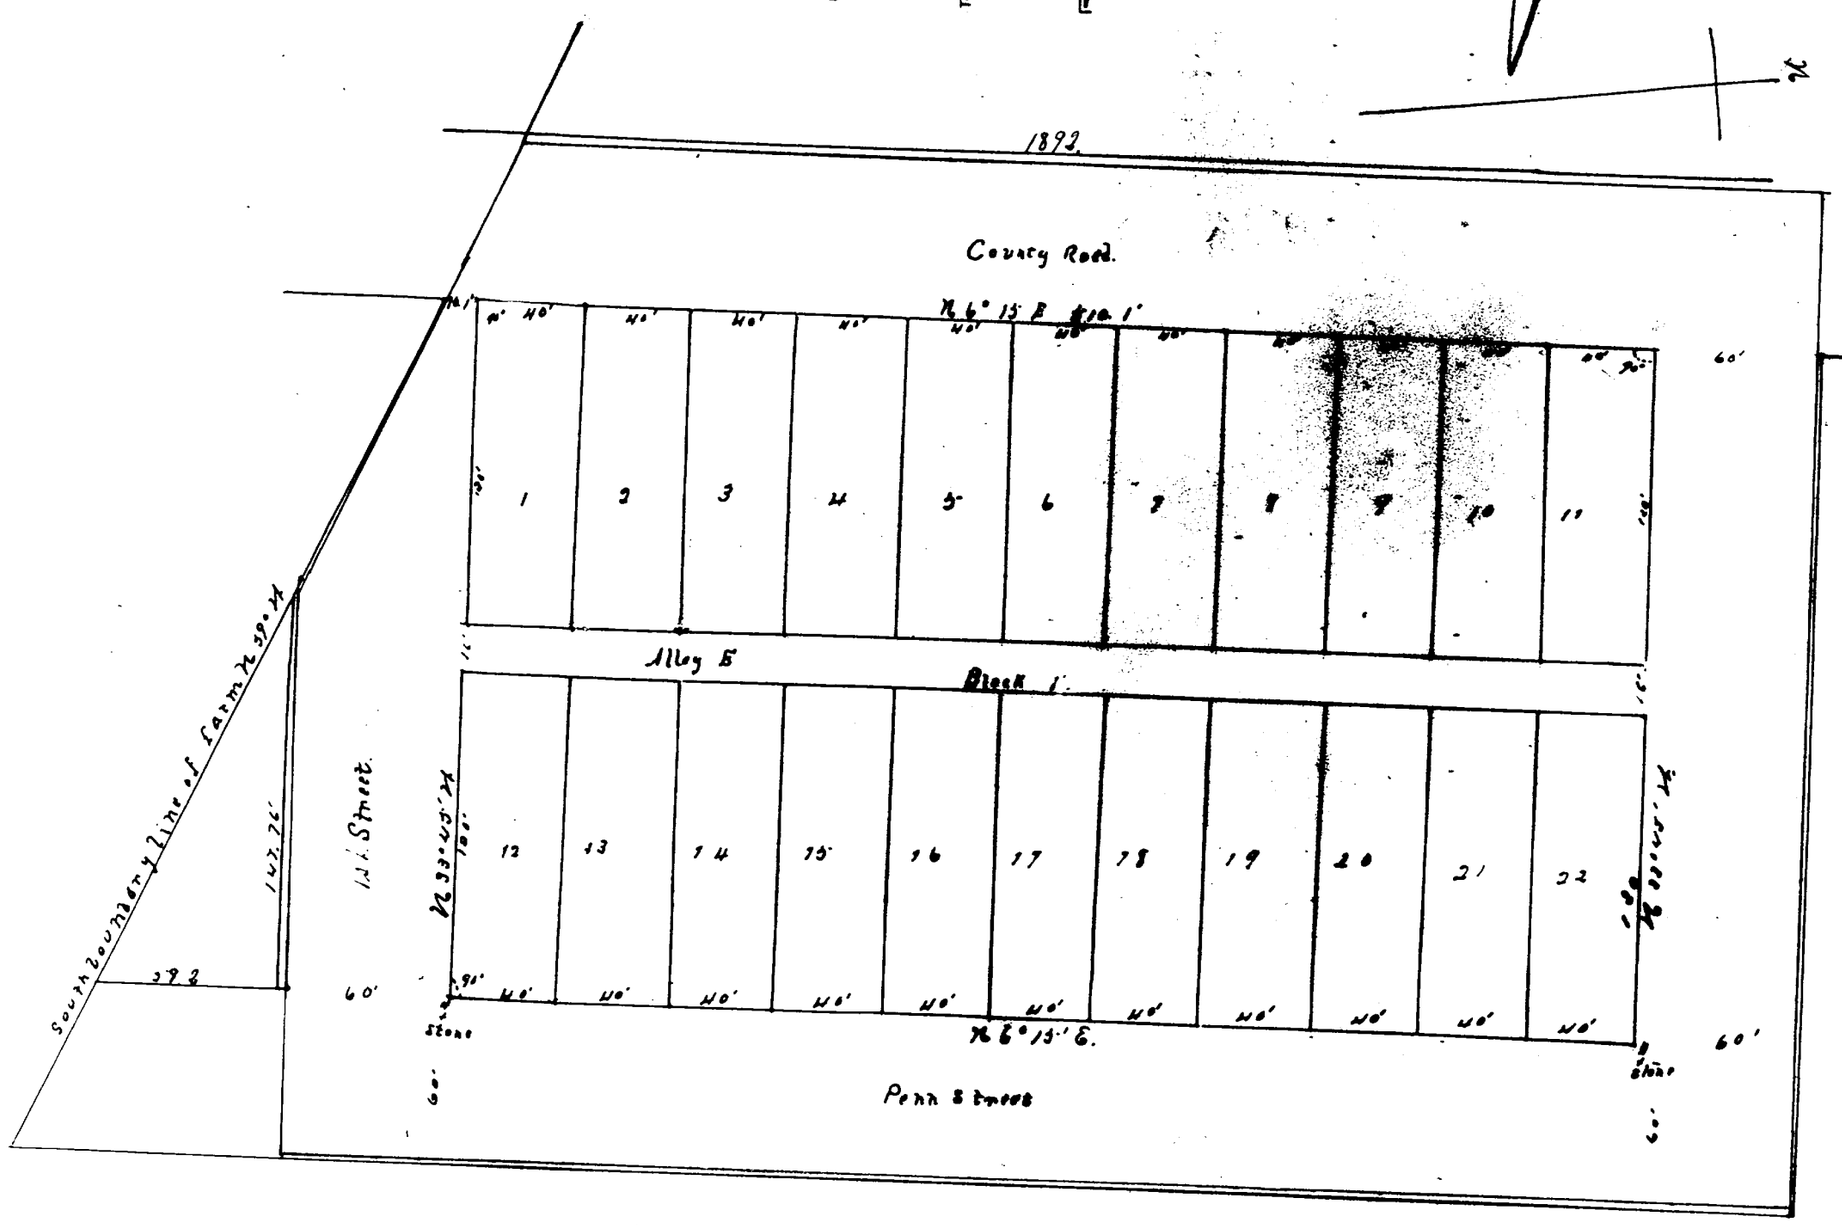

Scale 50' = 1'

Know all men by these presents: that We Nancy J. Duvall and Daniel D. Duvall her husband hereby donate and dedicate the Streets and alleys as shown on this plat to the Public use as such Streets and alleys, as the same appears hereon: In Witness Whereof we have hereunto set our seals this 27th day of April A. D. 1892. In Witness of:

Nancy J. Duvall (Seal)
Daniel D. Duvall (Seal)

State of Ohio Belmont County O.S. Before me the undersigned a Notary Public in and for said county personally came the named Nancy J. Duvall and Daniel D. Duvall and acknowledged the signing and sealing of the above and foregoing instrument as their own free act and deed for the uses and purposes therein expressed. In Testimony whereof I have hereunto set my hand and official Seal the 27th day of April A. D. 1892. Jacob Boger. Notary Public Belmont County Ohio.

I hereby certify that this is a correct and true map and was made from actual survey and measurements. The addition is included within the red lines the area of which is 4 7/100 Acres.

A. J. Harlan. C.E.

Situated in Your P.P. Belmont Co Ohio Sec 3 and Range 3.

Rec'd. Apr. 28th 1892. Recorded May 2nd 1892

J. M. Beckett
Recorder.