CAB. B - SLIDE 102

22

PLAT OF EAST LORETTO ADDITION TO BARTON OHIO

Scale: 1" = 50 Feet

November 1908

H. J. Watson, Civil Engineer and Surveyor. Wheeling W. Va.

CONCRETE MONUMENTS SHOWN IN RED (MARKED THUS ○) WERE PLACED BY THE COUNTY ENGINEER IN THE YEAR 1947 — ENGINEER WAS UNABLE TO FIND ANY OF THE IRON PINS SHOWN ON THIS PLAT.

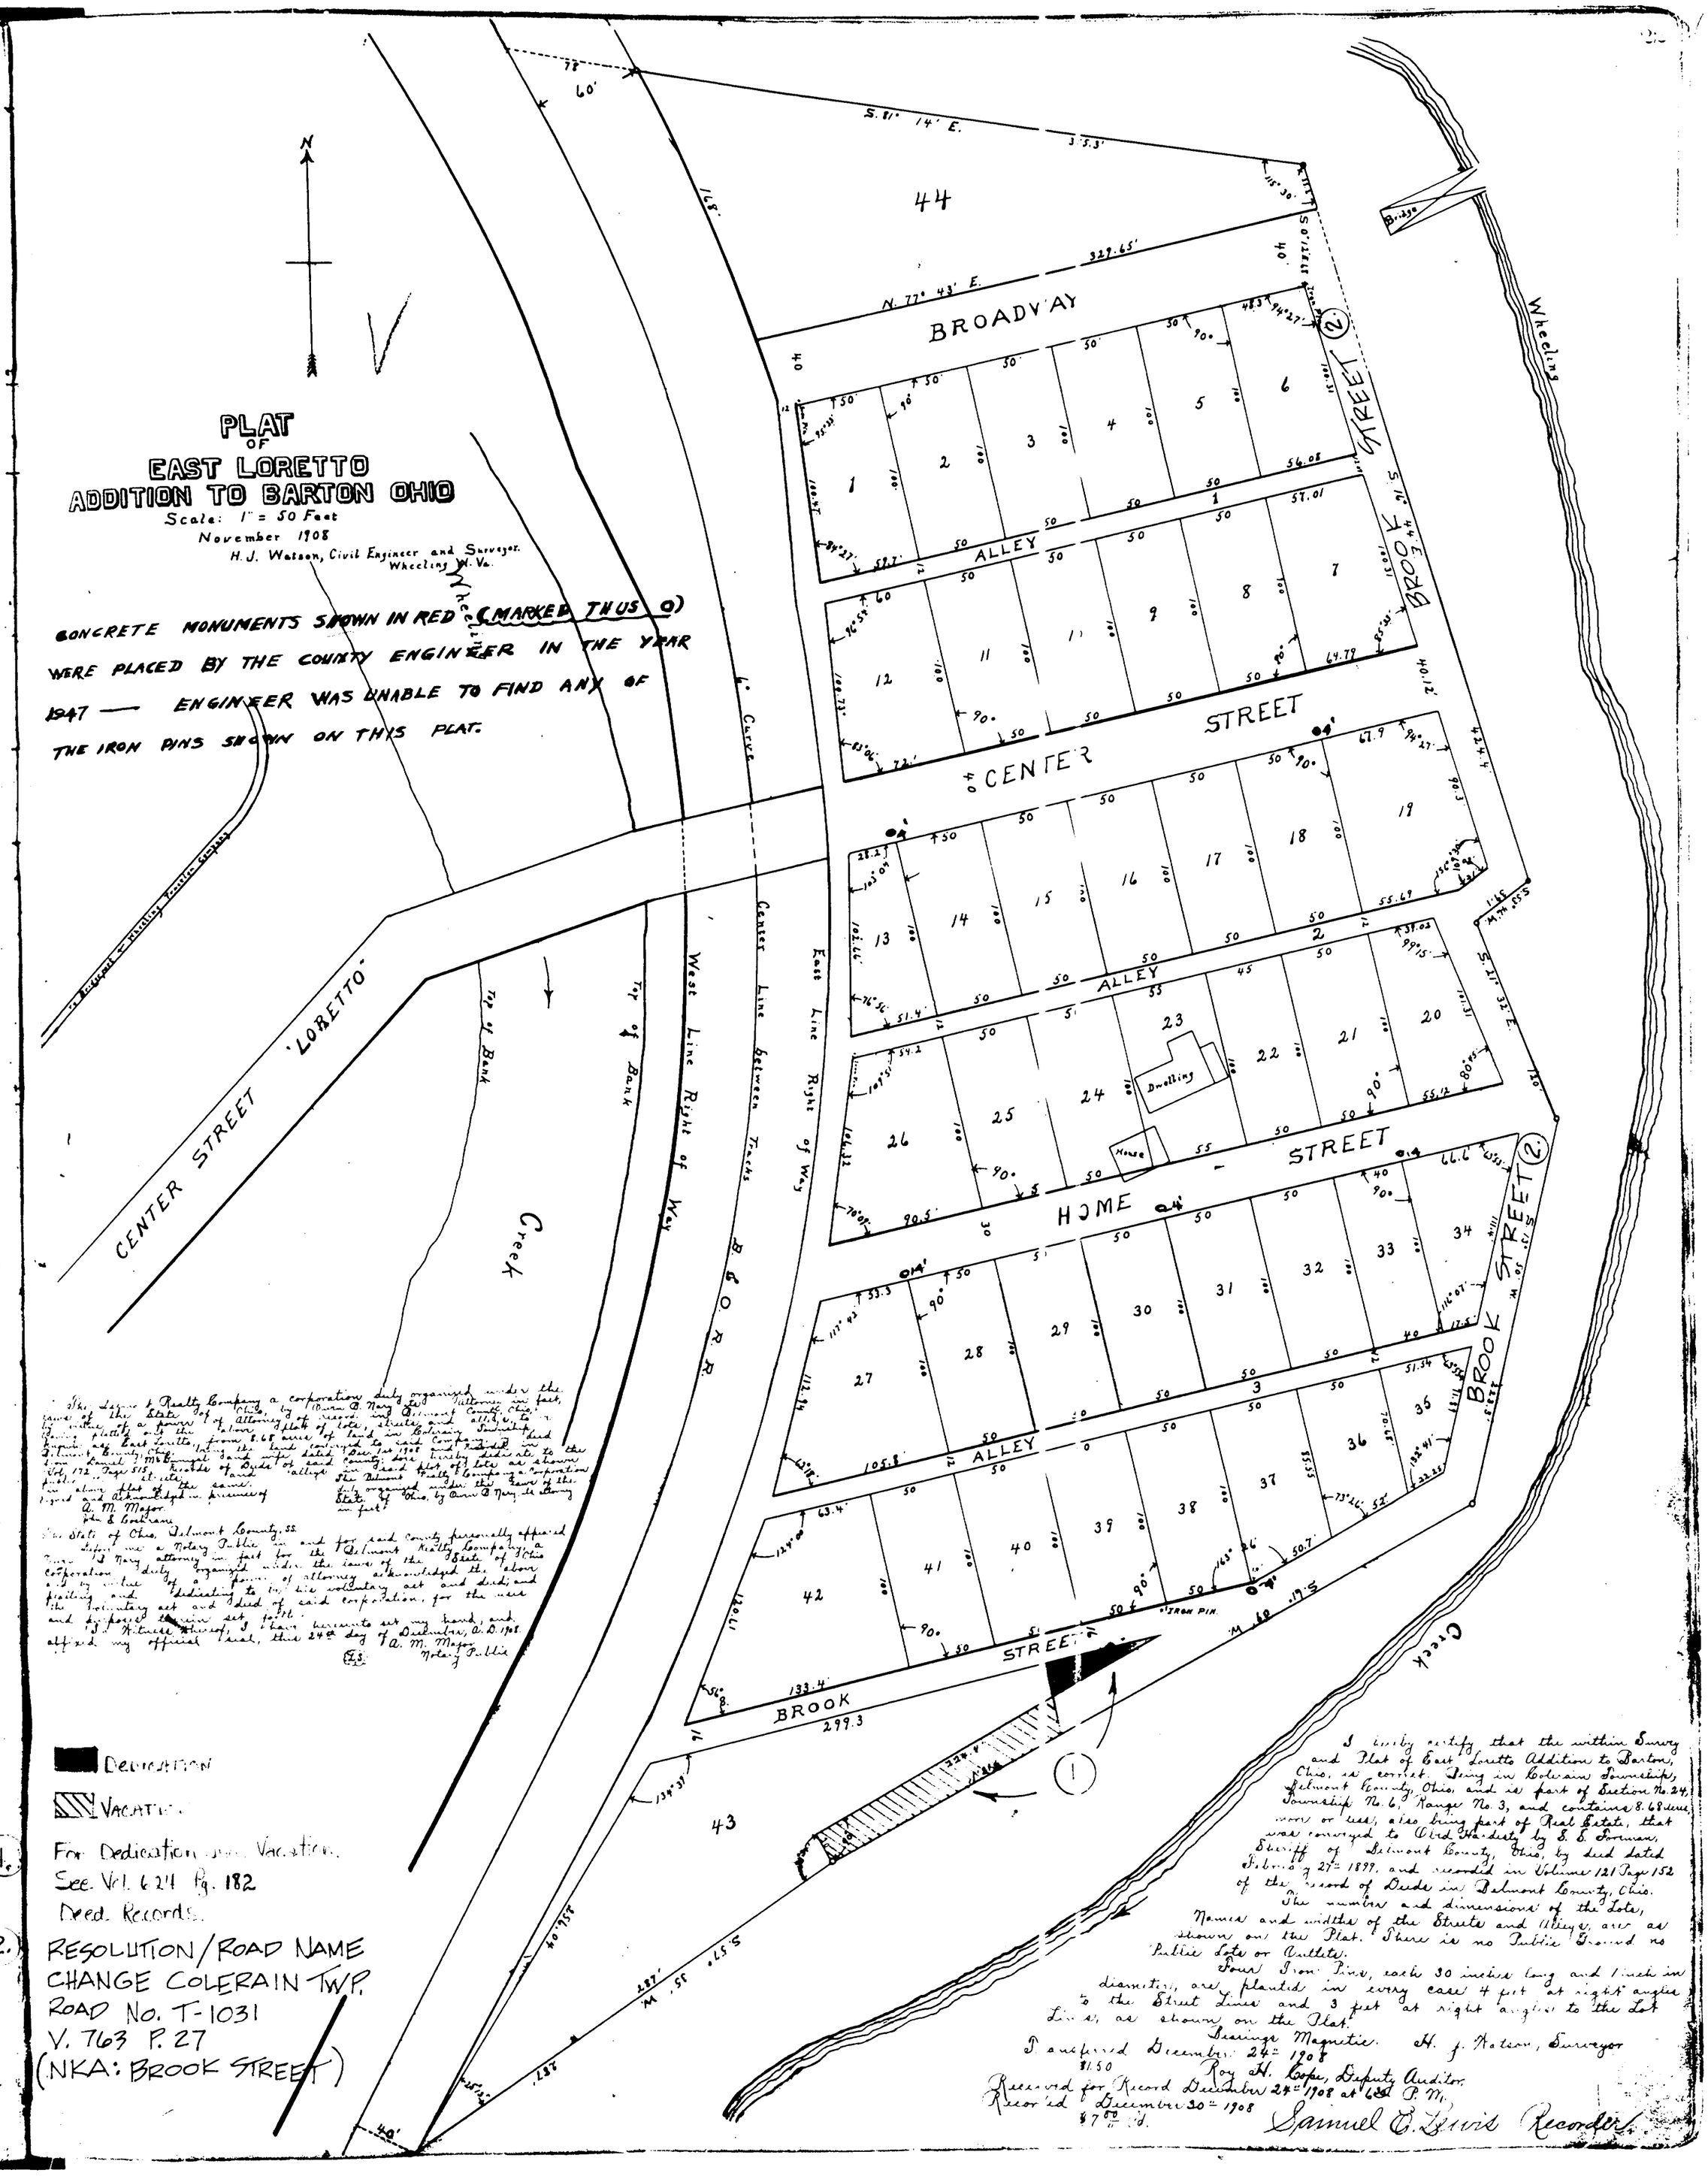

The Lorraine Realty Company a corporation duly organized under the laws of the State of Ohio, by Owen B. Mary its Attorney in fact, by virtue of a power of attorney of record in Belmont County, Ohio, platting and laying out the above plat of lots, streets and alleys, to wit: Being part of the land in Colerain Township, Belmont County, Ohio, from 8.68 acres of land in Colerain Township, Belmont County, Ohio, the land conveyed to said Company in the East Loretto, from the land conveyed to said Company in the Belmont County, Ohio, Deed Records, Vol. 172 Page 515, Records of Deeds of said County, and recorded in said County, Deed Records, Vol. 121 Page 152, Records of Deeds of said County, Ohio, hereby dedicate to the public, the streets and alleys shown on said plat of lots as shown in said plat of the same, and acknowledged in presence of A. M. Major, John E. Cochran.

The Belmont Realty Company a corporation duly organized under the laws of the State of Ohio, by Owen B. Mary its Attorney in fact.

The State of Ohio, Belmont County, ss.

Before me a Notary Public in and for said County personally appeared Owen B. Mary attorney in fact for the Belmont Realty Company, a corporation duly organized under the laws of the State of Ohio by virtue of a power of attorney acknowledged the above platting and dedicating to public use voluntary act and deed, and the voluntary act and deed of said corporation, for the uses and purposes therein set forth.

In Witness Whereof, I have hereunto set my hand, and affixed my official seal, this 24th day of December, A.D. 1908.

A. M. Major
Notary Public
(E.S.)

I hereby certify that the within Survey and Plat of East Loretto Addition to Barton, Ohio, is correct. Being in Colerain Township, Belmont County, Ohio, and is part of Section No. 24, Township No. 6, Range No. 3, and contains 8.68 acres more or less, also being part of Real Estate, that was conveyed to Ord Hardesty by S. E. Foreman, Sheriff of Belmont County, Ohio, by deed dated February 27th 1899, and recorded in Volume 121 Page 152 of the Record of Deeds in Belmont County, Ohio.

The number and dimensions of the Lots, Names and widths of the Streets and Alleys, are as shown on the Plat. There is no Public Ground no Public Lots or Outlots.

Four Iron Pins, each 30 inches long and 1 inch in diameter, are planted in every case 4 feet at right angles to the Street Lines and 3 feet at right angles to the Lot Lines, as shown on the Plat.

Bearings Magnetic. H. J. Watson, Surveyor

Transferred December 24th 1908
$1.50
Roy H. Cope, Deputy Auditor.

Received for Record December 24th 1908 at 6 P. M.
Recorded December 30th 1908
$7.00 Fees.

Samuel E. Lewis Recorder