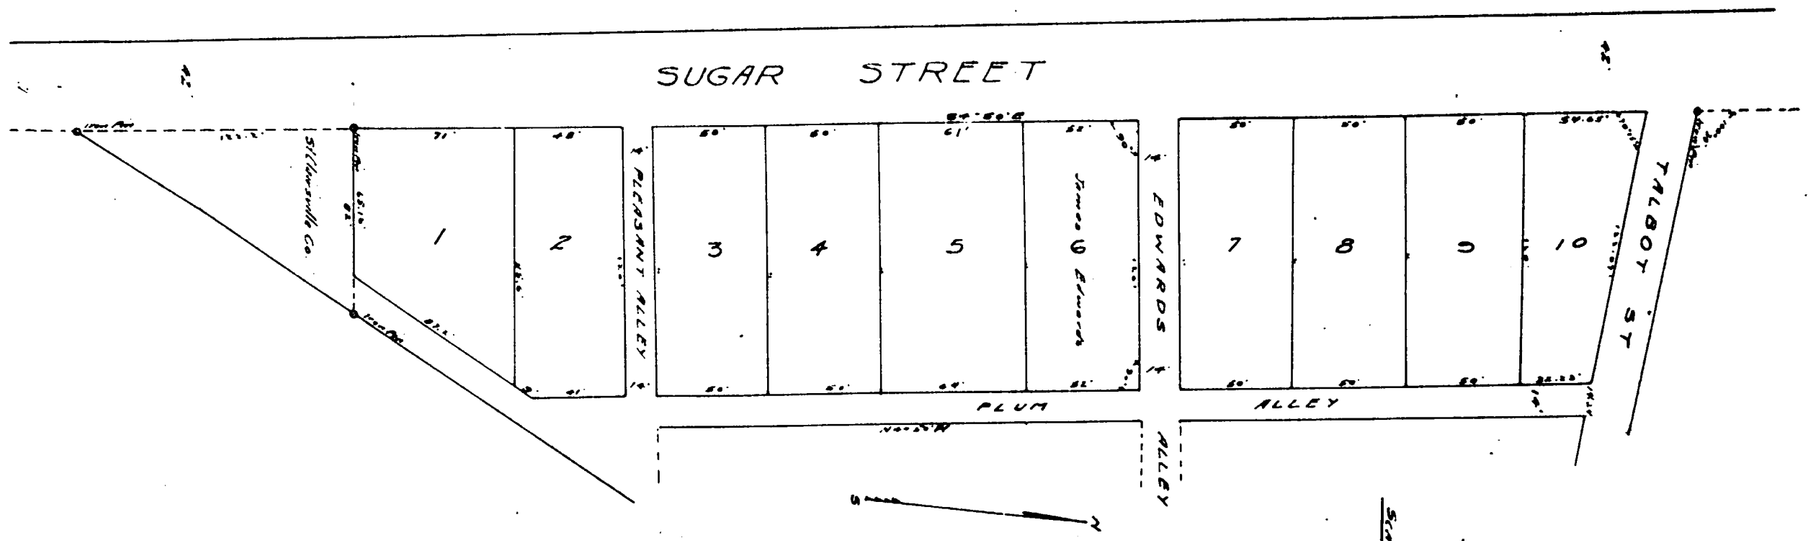

PLAT OF CARLILES FIRST ADDITION TO ST. CLAIRSVILLE

Scale 1" = 50'

Geo. Dressel Surveyor

Plat of a Survey, Aug 26, 1904, for John Carlile and Eugene Carlile a tract of land situated in the Village of St Clairsville, Ohio, Cadl and Surp., Belmont Co

Said tract was divided into a number of lots, and are located as shown on this plat. There are planted at points as shown hereon a number of good and sufficient monuments from which to make future surveys and measurements.

I hereby certify that said lots were carefully measured upon the ground and platted according to the survey, and that said tract contains in all 1.46 Acres, leaving, after deducting .26 Acres for alleys 1.20 Acres

Scale 1" = 50'

(Signed) Geo. Dressel Surveyor

Know All Men By These Presents.

That we caused this plat of land on our farm to be made and do hereby dedicate to the public use the street and alleys as shown hereon.

Witness our signatures hereto the 23rd day of June A.D. 1909

Gertrude Carlile - Witness
O. B. Mary Witness
John Carlile
Eugenie Carlile
James W. Edwards

Witness as to J. W. Edwards
Jas Edwards
O. B. Mary

The State of Ohio, County of Belmont S.S.

Before me a Notary Public in and for said County personally appeared the above named John Carlile and Eugenie Carlile, and James W. Edwards, who acknowledge that they did sign the foregoing instrument and that the same is their free act and deed.

In testimony whereof I have hereunto set my hand and official seal at St Clairsville, Ohio, this 28th day of July A.D. 1909

(S.) O. B. Mary Notary Public

Approved by the council of the Village of St Clairsville, Ohio, this 9th day of [illegible]

(C.S.) Owen B. Mary Clerk

Transferred Sept 24 1909
Myrtle Scott
Fee 72¢ Paid Dep. Auditor

Received For Record Sep 24 - 1909.
At 1 30 o'clock P.M.
Recorded Nov 8 1909.
Samuel E. Lewis
Fee $2.75 Paid Recorder.

CAB.B-SLIDE 105

28