Plat of a survey August 15 1909. for Ben C. Humphrey,
a tract of land situated in the Corporation of St. Clairsville
Richland Twp. Belmont Co.
Said tract was divided into a number of lots and are
located as shown on this plat they are planted as shown
hereon, a number of good and sufficient monuments
from which to make future surveys.
I hereby certify, that said lots were carefully
measured on the ground and platted according to
the survey. [illegible] said containing 3.26 acres. — E. H. Cahoon Surveyor

Approved by the Council of the Village of
St. Clairsville this 13th day of Sept A.D. 1909.
Henry M. Hayes Mayor
Owen B. Mary Clerk
(C.S.)

Know All Men By These Presents
That we caused this Plat to be made, and that the same
is our free act and ded.
Witness our signatures hereto this 13th day of Sept A.D. 1909.

Witness Ben C. Humphrey — x Carl H. Morton
Witness Roy H. Cope — Ethel A. Morton
Margaret E. Cope — Rebecca E. Jepson
Nell J. Chandler — Geo Jepson
H. S. Chandler

Signed and Acknowledged
in presence of
George Thornburg,
A. Lawrence Notary

The State of Ohio, County of Belmont S.S.
Before me a Notary Public in and for said County,
personally appeared the above named Ben C. Humphrey, Roy H. Cope,
Margaret E. Cope, Nell J. Chandler, H. S. Chandler, Carl H. Morton,
Ethel A. Morton, Rebecca E. Jepson and Geo Jepson
who acknowledge that they did sign the foregoing
instrument and that the same is their free act and ded.
In testimony whereof I have hereunto
set my hand and official seal at
St Clairsville Ohio this 13th day of Sept A.D. 1909.
George Thornburg
Notary Public (L.S.)

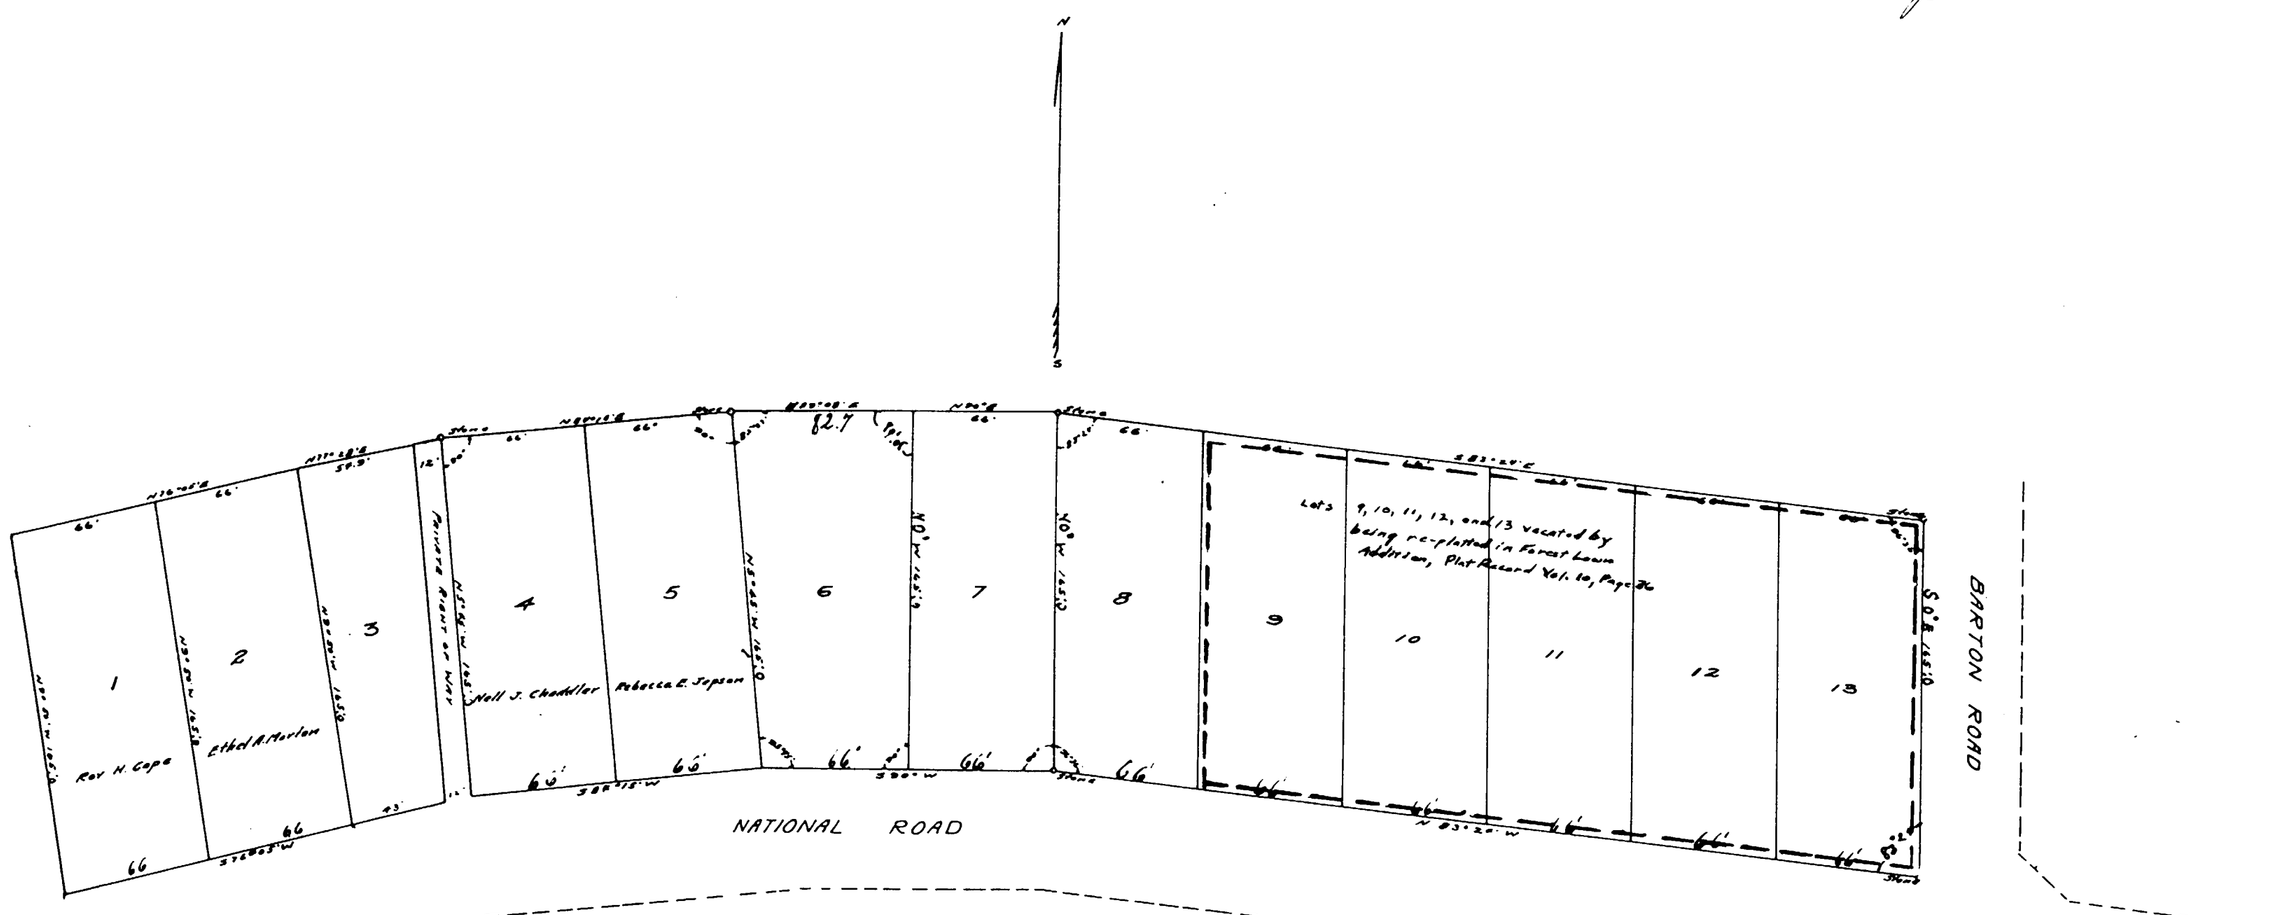

PLAT OF
HUMPHREY'S SECOND ADDITION
TO
ST. CLAIRSVILLE
Scale 1" = 50'
E. H. Cahoon, Surveyor

Transferred Sept 16 - 1909
Myrtle Scott
Dep. Auditor
Fee $1.04 Pd

Received for Record Sept 16 - 1909
at 9 o'clock A.M.
Recorded November 8th - 1909
Samuel E. Lewis
Recorder
Fee $2.96 Pd

CAB. B - SLIDE 106
30