CAB. 3 - SLIDE 117
50

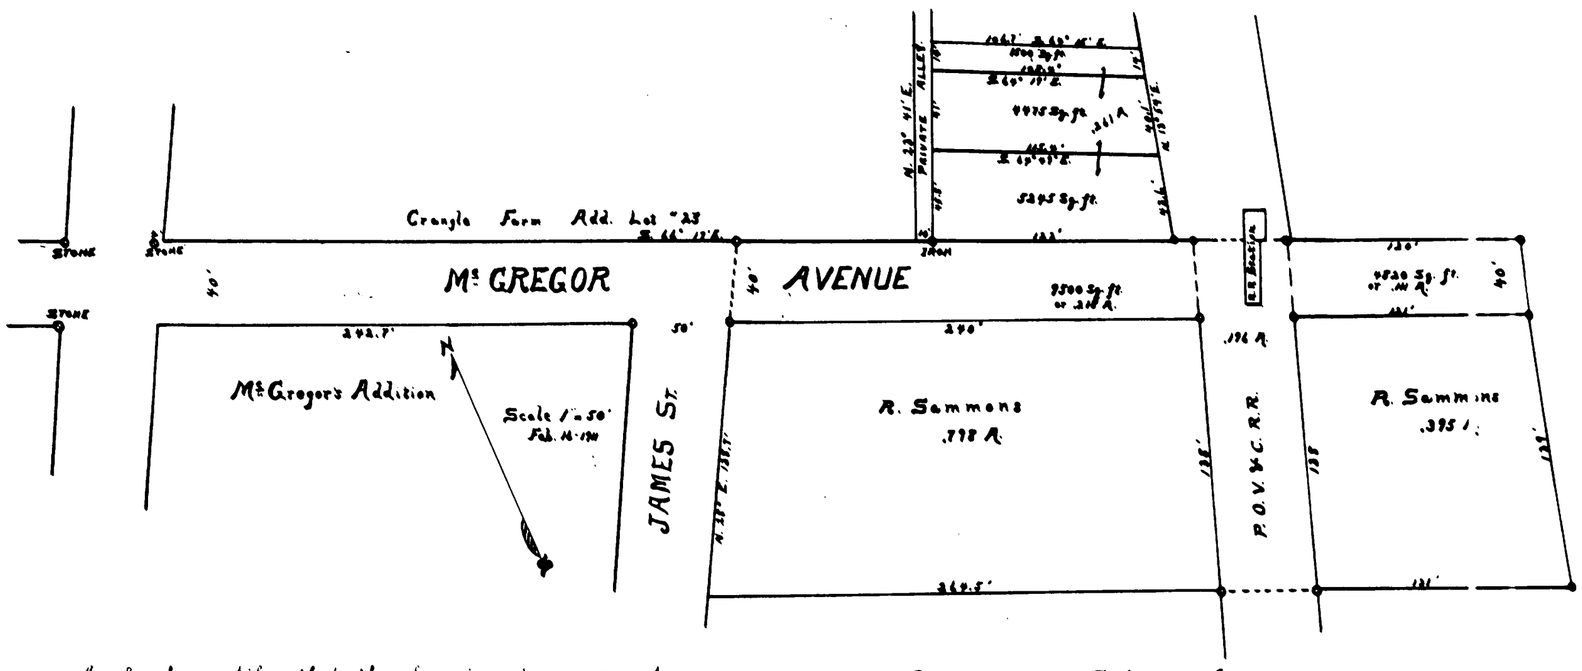


I hereby certify that the foregoing is a correct plat of Roswell Sammons' Extension of Mc Gregor Avenue and adjacent land, in Mead Township, made from actual measurements, and that the parts to be dedicated hereby contain .215 A. and .111 A. respectively, and the residue of land, and monuments are as shown.

A. J. Harbaugh
Civil Engineer

State of Ohio, Belmont County, ss.

Know all men by these Presents, That Mr. Roswell Sammons and Ellen Sammons, his wife, are the owners of the above platted extension of Mc Gregor Avenue and adjacent lands as shown, that we have caused this plat to be made, and we do hereby dedicate and set apart for public use the extension of Mc Gregor Avenue as shown from James St. to the Ohio River.

In Witness Thereof, We have hereunto set our hands this 20th day of Mar. A. D. 1911.

Frank Sammons
D. Walker } Witnesses

Roswell Sammons
Ellen Sammons

State of Ohio, Belmont County, ss.

Before me, a Notary Public in and for said County, personally appeared Roswell Sammons and Ellen Sammons his wife, and they did each acknowledge the foregoing platting and dedicating to be their free act and deed for the purposes therein set forth.

In Witness Thereof, I have hereunto set my hand and official seal this 20th day of Mar. A. D. 1911.

(L.S.)

David Walker
Notary Public

Transferred April 18th 1911
Fee 16¢
E. E. Shepherd, Auditor.

Received for Record April 18th 1911 at 3 P.M.
Recorded June 23rd 1911
Fee 03.32 Paid.
Samuel E. Frost
Recorder