CAB. B- SLIDE 202

Proposed Leggetts Addition to Barnesville, O

Scale 80 ft to an inch

Dec 26-1904
D L Kennon
Surveyor

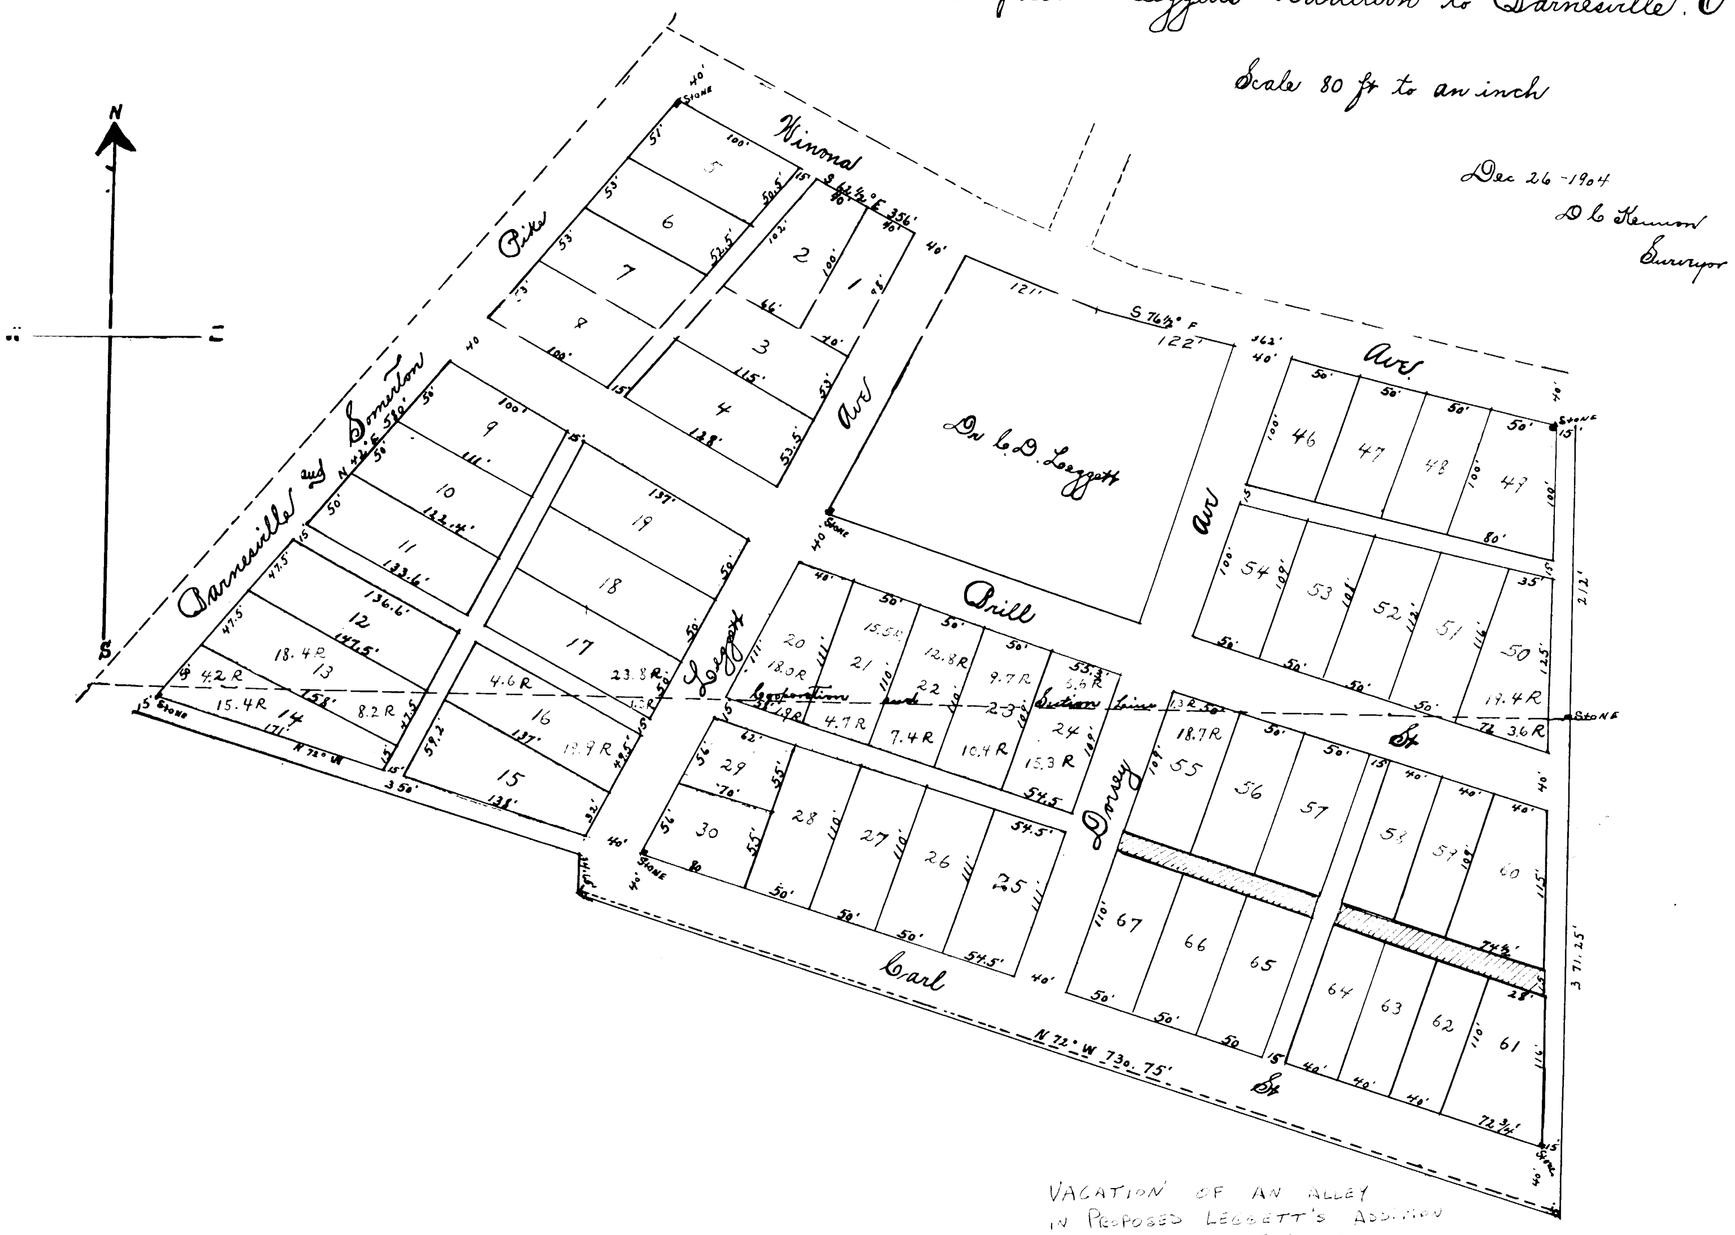

VACATION OF AN ALLEY
IN PROPOSED LEGGETT'S ADDITION
TO BARNESVILLE, OHIO, SEE
CABINET D SLIDE 268
RECORD OF PLATS

Know all men by these presents:

That we L D. Leggett and Leila W Leggett his wife Christian Kleiner and Kate D Kleiner his wife do hereby dedicate to Public use forever in fee simple, the Streets Avenues Alleys and Public ways of the within Platted Proposed Leggett Addition to the Village of Barnesville Ohio

Witness our hands this 29" day of December 1904

Witnesses
L E. Drill
J H. Kennon

L D Leggett
Leila W Leggett
Chris Kleiner
Kate Kleiner

State of Ohio Belmont County ss:

Be it remembered, that on this 29" day of Dec 1904 before me the subscriber a Notary Public in and for said County personally came L D. Leggett, Leila W Leggett, Christian Kleiner and Kate D Kleiner the Grantors in the foregoing dedication and acknowledged signing the same to be their voluntary act and deed.

In Testimony Whereof I have hereunto subscribed my name and affixed my Notorial seal on the day and year last aforesaid.

David L Kennon
L.S. Notary Public

6.58 Acres within Corporation S E ¼ Sec 21
4.88 " Outside " N E " " 20
Note:- Corporation is N. of Section Line
Within Corporation in Lots 4.60 a
" " " Sts and Alleys 1.98 a
Outside " " " " " 1.51 a
" " " " " Lots 3.37 a

Kleiners processes that part lying E of the E side of Dorsey Ave Lots 46 to 67 Inc
Amt owned by Kleiner within Corporation in Lots = 1.12 a
" " " " " " in Sts and Alleys = .26 a
" " " " Outside " " " " " .80 a
" " " " " " " Lots = 1.52 a
Amt owned by Kleiner = 3.70 a
" " " Leggett 7.76 a
Total 11.46 a

Transferred Feby 11-1905
E E Shepherd Dep Auditor

Received Feb 11-1905 at 1 o'clock P.M.
Recorded Feby 13-1905
John K. McFarland
Recorder