CAB. B- SLIDE 205

ST. CLAIR REALTY COMPANY

HOMESIDE

ADDITION TO ST. CLAIRSVILLE,

1905

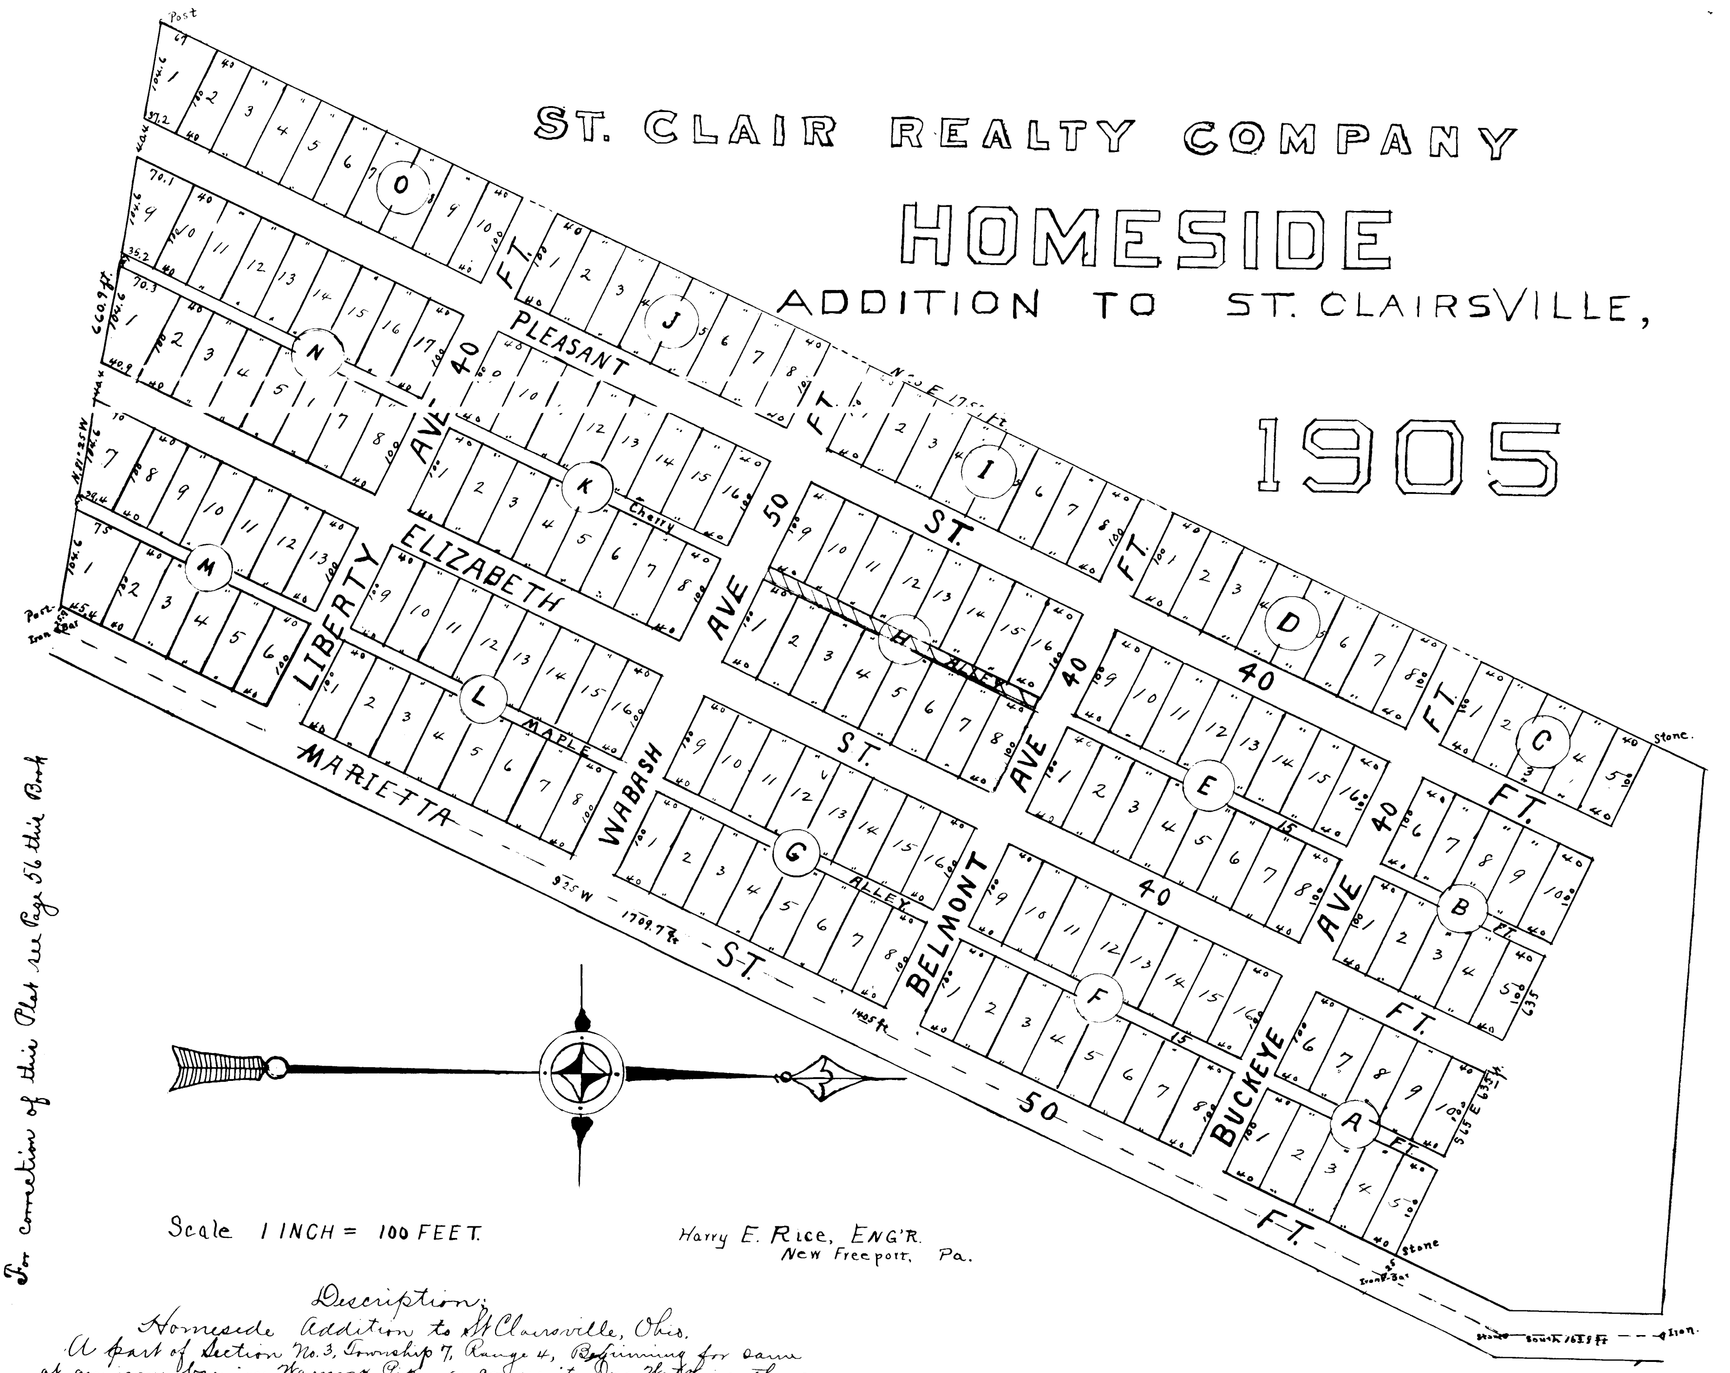

For correction of this Plat see Page 56 this Book

Description.

Homeside Addition to St Clairsville, Ohio.

A part of Section No. 3, Township 7, Range 4, Beginning for same at an iron bar in Warnock Pike, a corner to Jno Watkins, thence with Watkins line N. 81°25' W. 660.9 ft. to a post in Watkins line; thence N. 25° E. 1757 ft. to a stone, thence S. 65° E. 635 ft. to an iron bar in Warnock pike, thence with said pike S. 25 W. 1405 ft. to beginning, containing 20.61 acres, more or less.

May 19, 1905. I hereby certify that the above plat and description of Homeside, addition to the town of St Clairsville, Belmont County, Ohio, are true and correct to the best of my knowledge and belief.

Harry E. Rice, Engr.

Transferred
May 19-1905
E. A. Shepherd
Deputy Auditor.
(S/S)

Received for Record May 19-1905.
at 1 O'Clock P.M.
Recorded May 22-1905.
John K. McFarland
Recorder.

Having platted out an addition to the town of St Clairsville, Belmont County, Ohio, to be known as "Homeside" I Harry E. Rice, do hereby dedicate to the public the streets and alleys in said addition as shown on plat of same.

There is reserved, excepted and received from this dedication all the No. 8 or Pittsburg Vein of Coal together with certain mining rights and privileges incident to operating said coal in and under the above tracts of land.

In Witness Whereof, I hereunto set my hand this nineteenth day of May 1905.

Witness:
C. H. Rice
Rodney Barnes.

Harry E. Rice.

State of Ohio, Belmont Co., S.S.

Before me, a Deputy Clerk of Courts in and for said Belmont County, personally appeared the above named Harry E. Rice, who acknowledged the signing of the above instrument to be his voluntary act and deed.

In Testimony Whereof, I have hereunto set my hand and official seal this 19 day of May A.D. 1905.

Rodney Barnes
(LS). Deputy Clerk of Courts
Belmont County, Ohio

FOR VACATION SEE VOL. 144, PG. 402
DEED RECORDS (PART CHERRY ALLEY)