Total to be recorded and
" Dedicated
" In Lots 60

SEC. 27, TR. 2, R. 2.

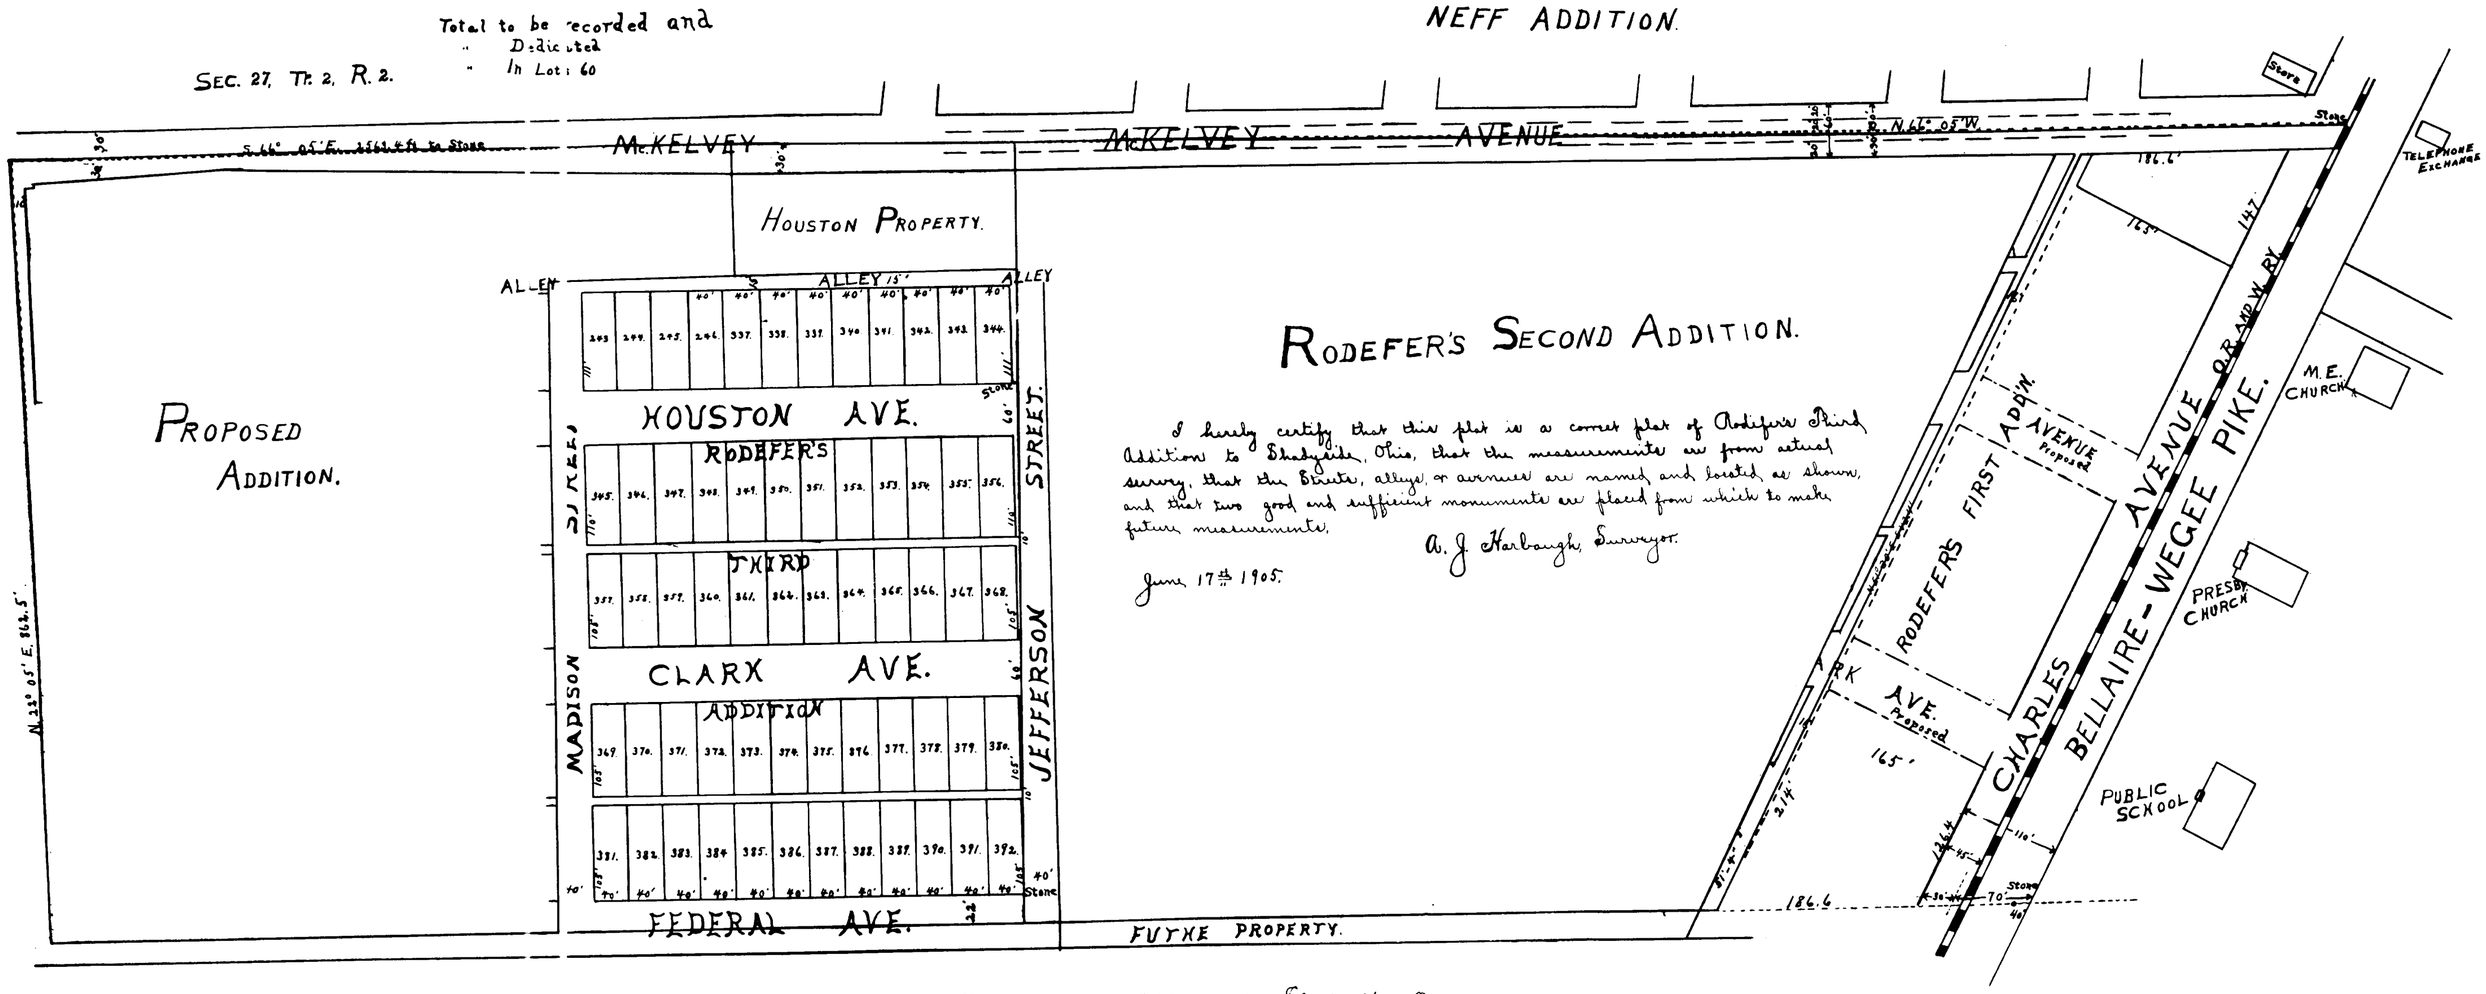

I hereby certify that the above is a correct plat of Rodefer's 3rd. Addition to Shadyside, O., that the measurements are from an actual survey, that the streets, avenues, and alleys are named and located as shown, and that two good and sufficient stone monuments are placed, from which to make future measurements.

A. J. Harbaugh, Surveyor.

State of Ohio, Belmont County, ss.
We, Charles H. Rodefer and Nettie Rodefer his wife, owners of the above platted Addition, have caused the above plat to be made, and do hereby dedicate and set apart for public use the Avenues, Streets, and Alleys, shown thereon.
Witness our signatures this 15th day of June A. D. 1905.

Charles H. Rodefer (seal)
Nettie Rodefer (seal)

Mary B. Rodefer } witness.
George Arnold

State of Ohio, Belmont County, ss
Before me, a Notary Public in and for said County, personally appeared Charles H. Rodefer and Nettie Rodefer, his wife, and acknowledged the above platting and dedicating to be their free act and deed for the purposes therein set forth.
In Witness Whereof I have hereunto set my hand and official seal this 15th day of June A. D. 1905.

(L.S.) George Arnold, Notary Public.

PLAT
OF
RODEFER'S 3RD. ADDITION
TO
SHADY SIDE
BELMONT COUNTY
OHIO

August 30-1904. Scale: 120'=1"

Area in lots 5.915 Acres
" " Streets 2.6
Total 8.515 Acres

Transferred June 22-1905
E. E. Shepherd
Dep. Auditor

Received June 22-1905 at 7 A. M.
Recorded June 27-1905
John K. McFarland
Recorder.

CAB. B-SLIDE 201