# PLAT
OF
# F. DORSEY'S ADDITION
TO
# POWHATAN POINT, O.
JUNE 1905

SCALE 1" = 50'  A. J. HARBAUGH CIV. ENG'R

Lots = 122.2 P.
Sts & ALLEYS = 45.1 P.
Total = 1 A. 7.3 P.

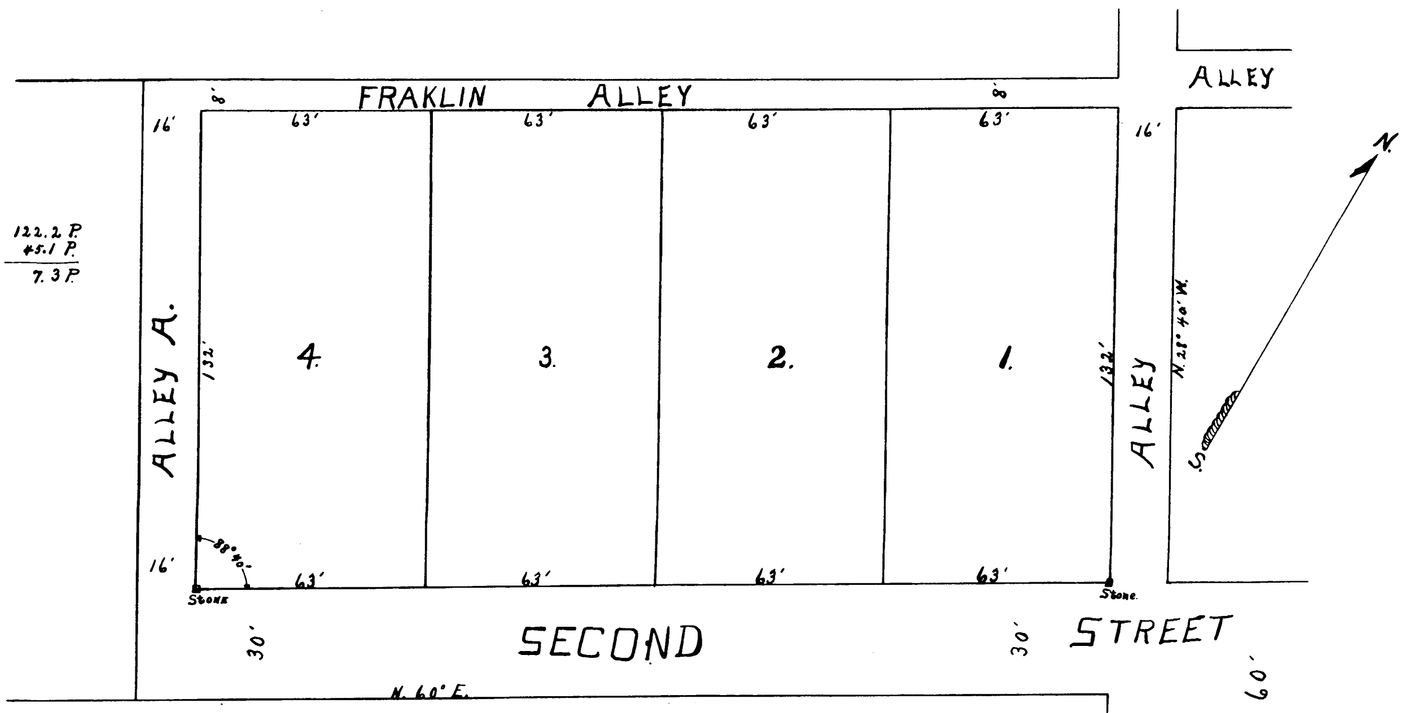


I hereby certify that the above is a correct plat of F. Dorsey's Addition to Powhatan, Ohio, that the measurements are from actual surveys, that the Streets and Alleys are named and located as shown, and that two good and sufficient stone monuments are placed, from which to make future measurements.

A. J. Harbaugh, Surveyor.

State of Ohio, Belmont County, ss.
Know All Men By These Presents, That We, Myrta Reamer, and S. S. Reamer, her husband, owners of twenty feet of Second St and eleven feet of the alley on the S.W. side of the above platted tract, and Ferdinand Dorsey, owner of the remainder of the above platted tract, have caused the above plat of F. Dorsey's Addition to the Village of Powhatan Point to be made, and do hereby dedicate and set apart for public use the streets and Alleys shown thereon.

Witness our signatures this 24 day of June 1905.

Arthur Richeson } Witnesses
Jacob Boger }

Myrta Reamer.
S. S. Reamer.
Ferdinand Dorsey.

State of Ohio, Belmont County, ss.
Before me, a Notary Public in and for said county, personally appeared Ferdinand Dorsey and Myrta Reamer and S. S. Reamer, her husband, and acknowledge the above platting and dedicating to be their free act and deed for the purposes therein set forth.

In Witness whereof I have hereunto set my hand and official seal this 24 day of June 1905.

(L.S.) Jacob Boger, Notary Public.

Transferred July 12-1905.
E. E. Shepherd.
Dep. Auditor.

Received for Record July 12-1905 at 8 o'clock A.M.
Recorded July 13-1905.

John K. McFarland
Recorder.