PLAT OF LORETTO.

Colerain Township, Belmont County, Ohio. Sec. 24, Tp. 7. Range 3.

Scale 100 ft. = 1 Inch.

D. C. Kennon & Son. Eng'rs

Aug. 7-1905

Barnesville, Ohio.

Contents in Lots - 8.16 A.

" " St. & Alley 1.17 A.

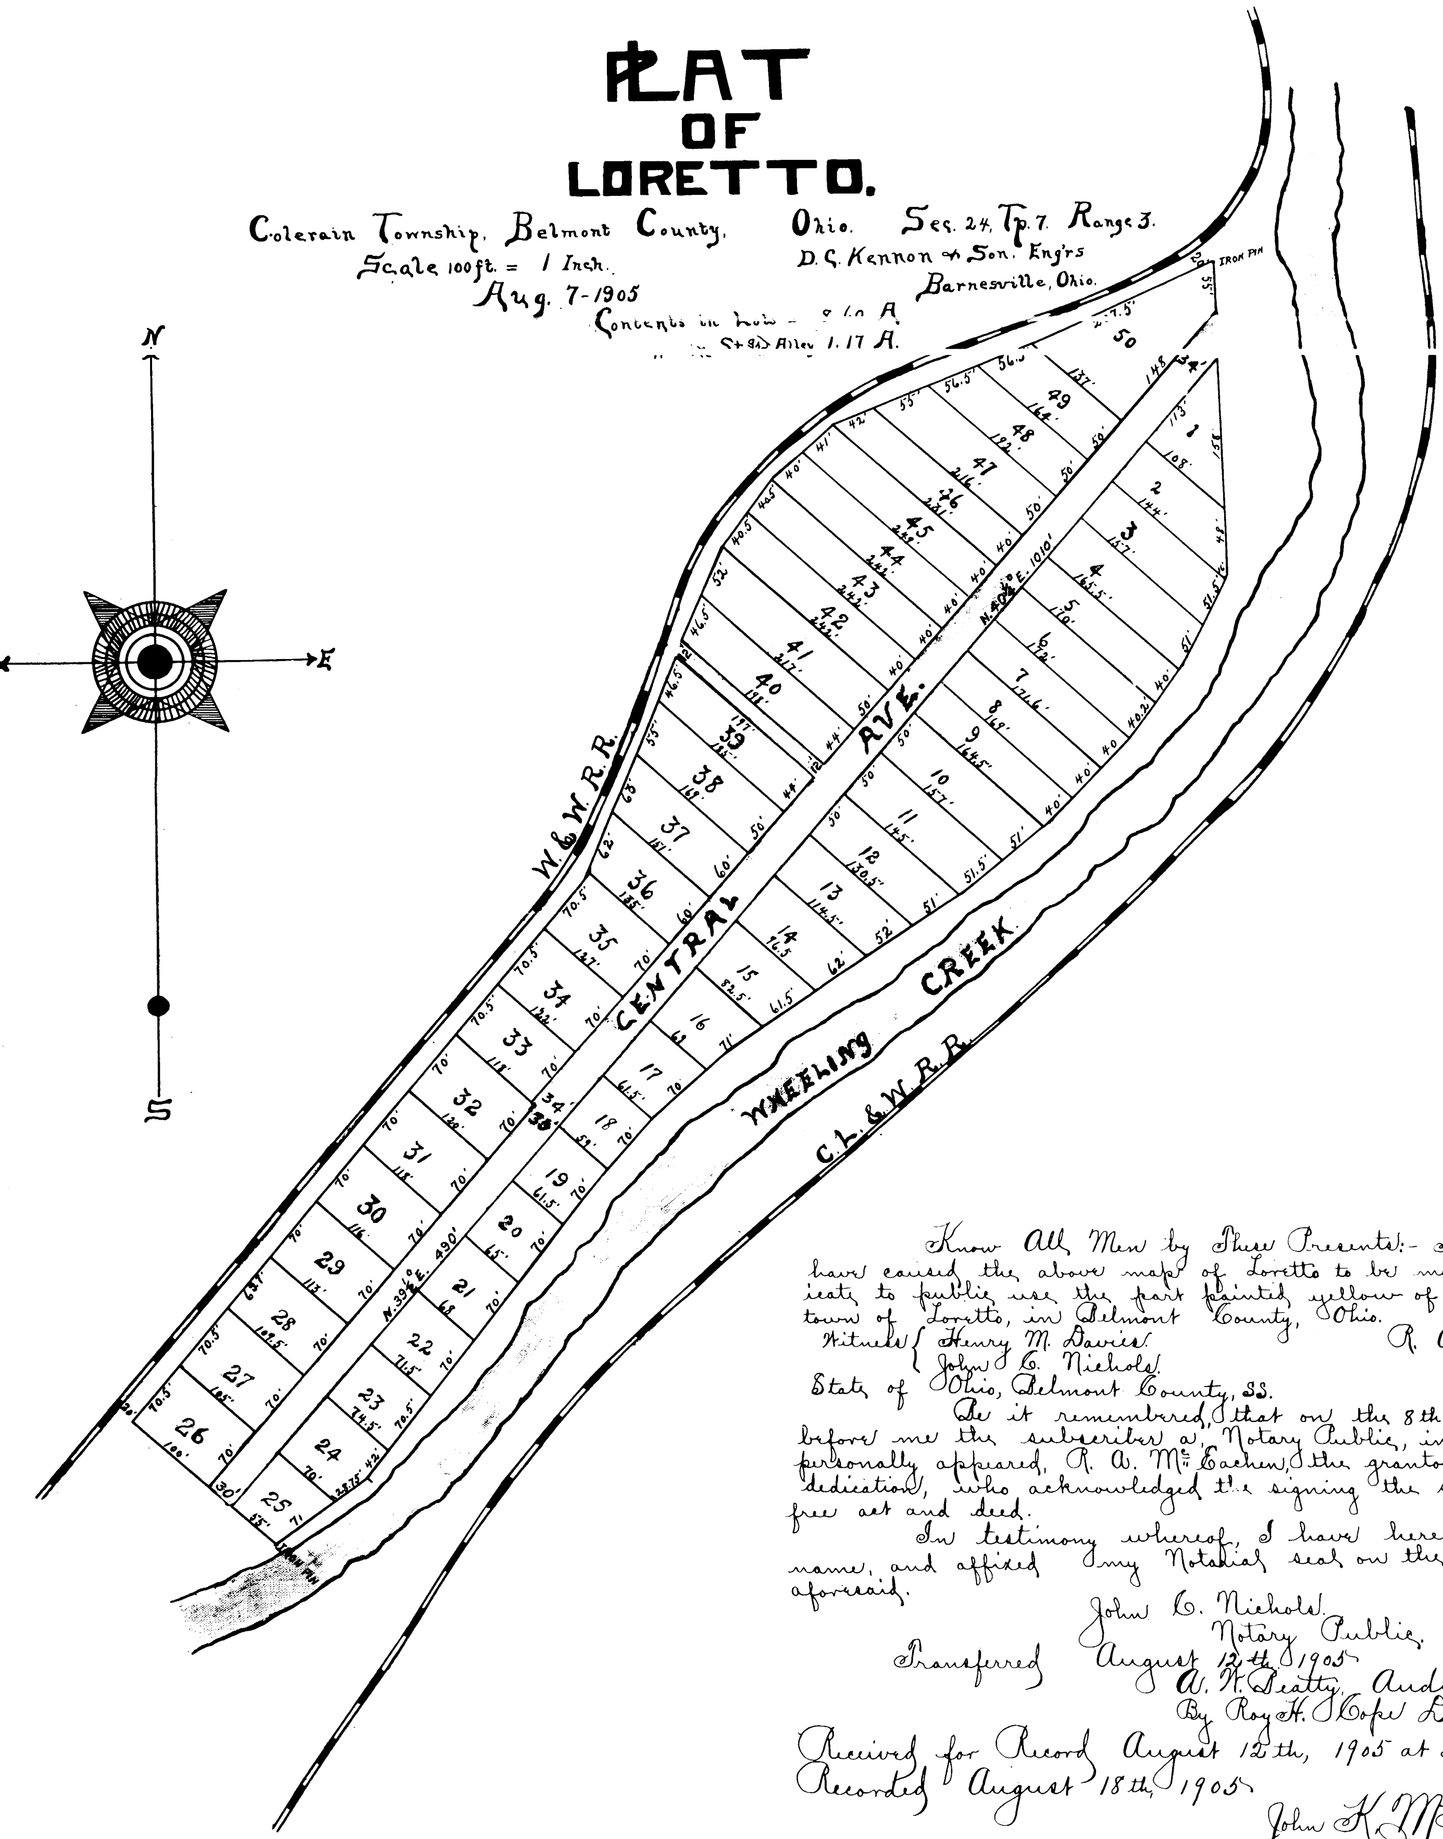

Know All Men by These Presents:- That I, R. A. McEachen have caused the above map of Loretto to be made and do hereby dedicate to public use the part painted yellow of the within Plat of the town of Loretto, in Belmont County, Ohio.

Witness { Henry M. Davies
John C. Nichols

R. A. McEachen.

State of Ohio, Belmont County, SS.

Be it remembered, that on the 8th. day of August, 1905, before me the subscriber a Notary Public, in and for said County personally appeared, R. A. McEachen, the grantor in the foregoing dedication, who acknowledged the signing the same to be his own free act and deed.

In testimony whereof, I have hereunto subscribed my name, and affixed my Notarial seal on the day and year last aforesaid.

John C. Nichols (L.S.)
Notary Public.

Transferred August 12th 1905
A. H. Beatty, Auditor
By Roy H. Cope Deputy.

Received for Record August 12th, 1905 at 3 P. M.
Recorded August 18th, 1905

John K. McFarland
Recorder.