CAB. B– SLIDE 220

MAP
OF
GEORGE A. CALDWELLS ADDITION
TO
BANNOCK

APRIL 7 1905

Situated in Tp. 1, R. 4, Sec. 29.

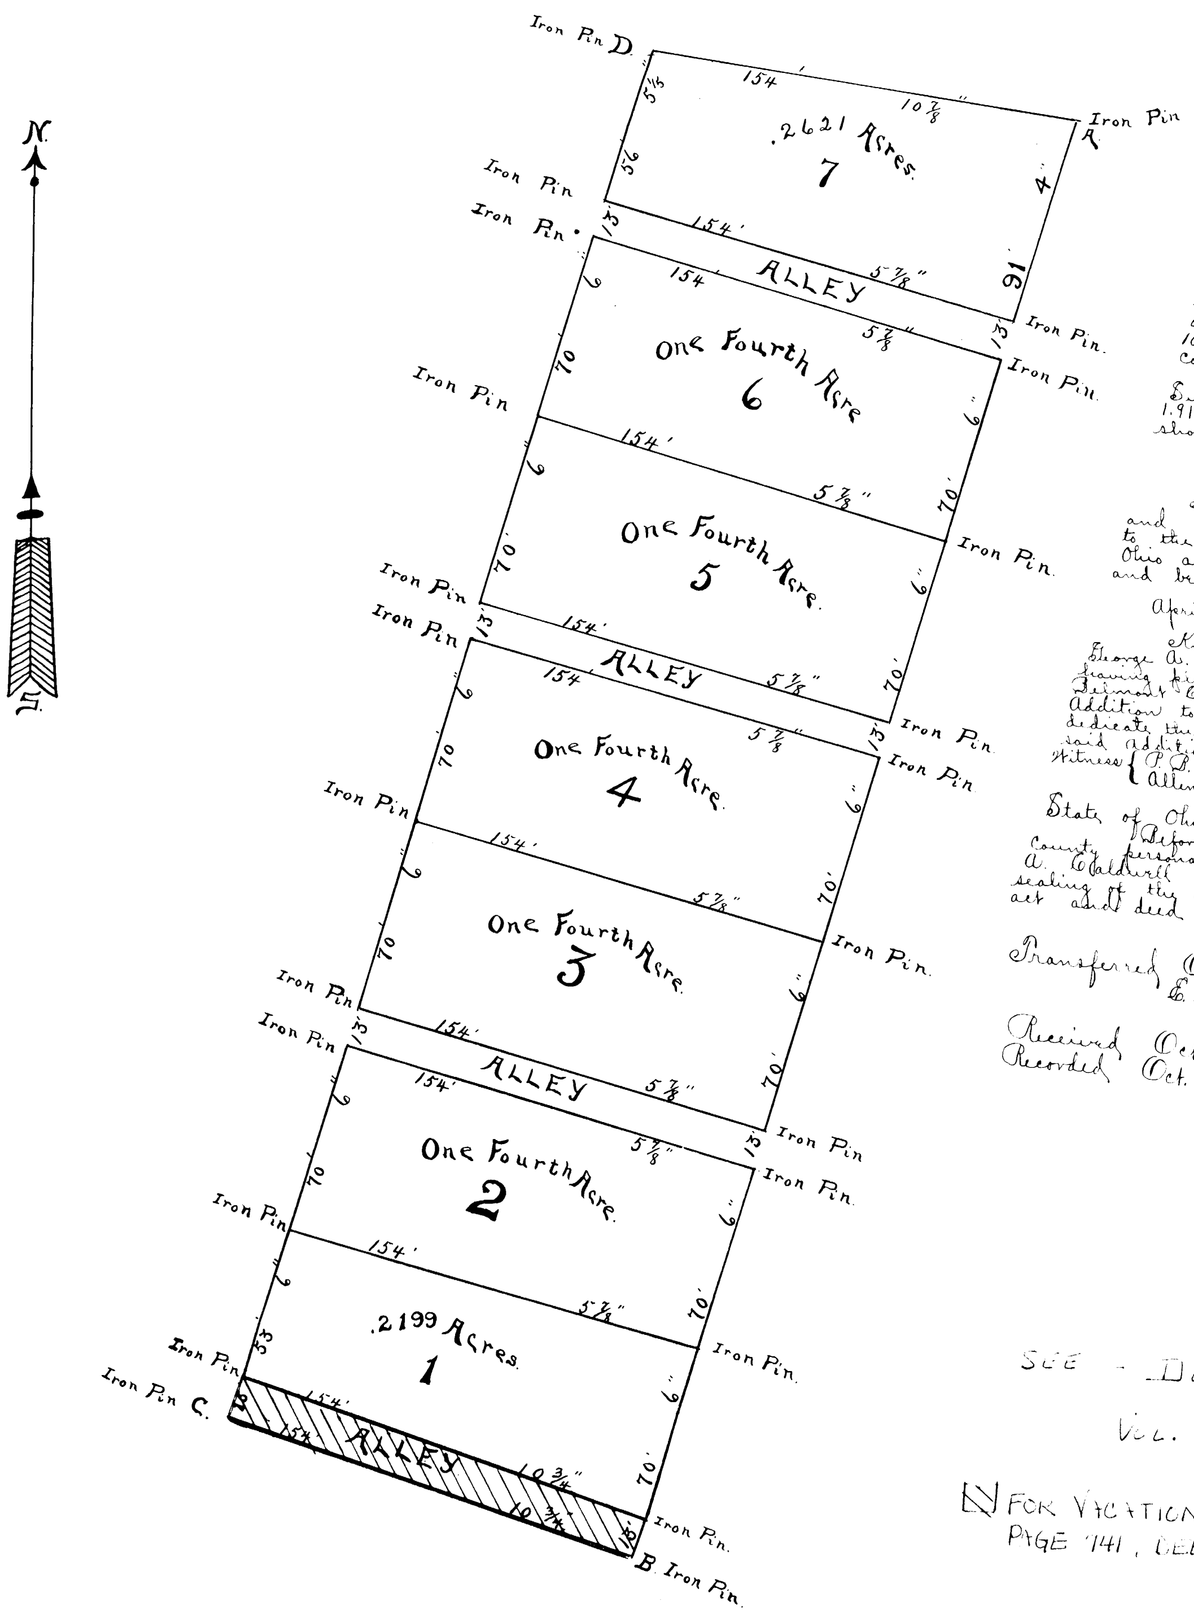

Beginning at an iron pin in center of the Uniontown and Bluching pike at Station A on the Township line Thence S. 16° 45' W. 566.33 feet along the center of said pike to an iron pin at Station B. Thence N. 67° 47' W. 154' 10 7/8" to Station C. an iron pin, Thence N. 16° 45' E. 516.43 feet to an iron pin at Station D. on township line, Thence S. 86° 00' E. 154' 10 7/8" along the township line to the beginning Containing 1.918 Acres more or less.
Scale 40 feet to one inch.
Surveyed September 1-1904. The above area 1.918 Acres includes all lots and alleys as shown on plat and description.

John A. Bond
County Surveyor.

I hereby certify that the Description and Plat of George A. Caldwells Addition to the village of Bannock Belmont County, Ohio are correct to the best of my knowledge and belief.

John A. Bond
County Surveyor.

April 8th 1905.

Know all men by these presents, that I, George A. Caldwell of Bannock, Belmont County, Ohio, having platted an Addition to the Village of Bannock Belmont County, Ohio to be known as George A. Caldwells Addition to said Village I, George A. Caldwell do hereby dedicate the streets and alleys to the public in said Addition as shown on plat.

Witness { P. B. Caldwell
Allen Bond.

G. A. Caldwell.
Mary J. Caldwell.

State of Ohio Belmont County, ss
Before a Notary Public in and for said County personally appeared the above named George A. Caldwell who acknowledged the signing and sealing of the above instrument to be his voluntary act and deed this — the day of April A.D. 1905.

(F.S.) John A. Bond
Notary Public.

Transferred Oct. 10th 1905
E. E. Shepherd, Dept. Auditor.

Received Oct. 10th 1905 at 8 30 A. M.
Recorded Oct. 16th 1905

John K. McFarland
Recorder.

SEE - DEED RECORD
VOL. 575 PAGE 241

FOR VACATION OF ALLEY, SEE VOLUME 702, PAGE 141, DEED RECORDS.