CAB. B - SLIDE 220

EXTENSION OF LEGGETT'S PROPOSED ADDITION TO BARNESVILLE OHIO.

D. C. Kennon & Son Eng'rs.
Oct. the 14th 1905.

Scale 100 Feet to an Inch

Being Part of the North East Qr. Sec. 20, Tp. 8, AND Range 6.

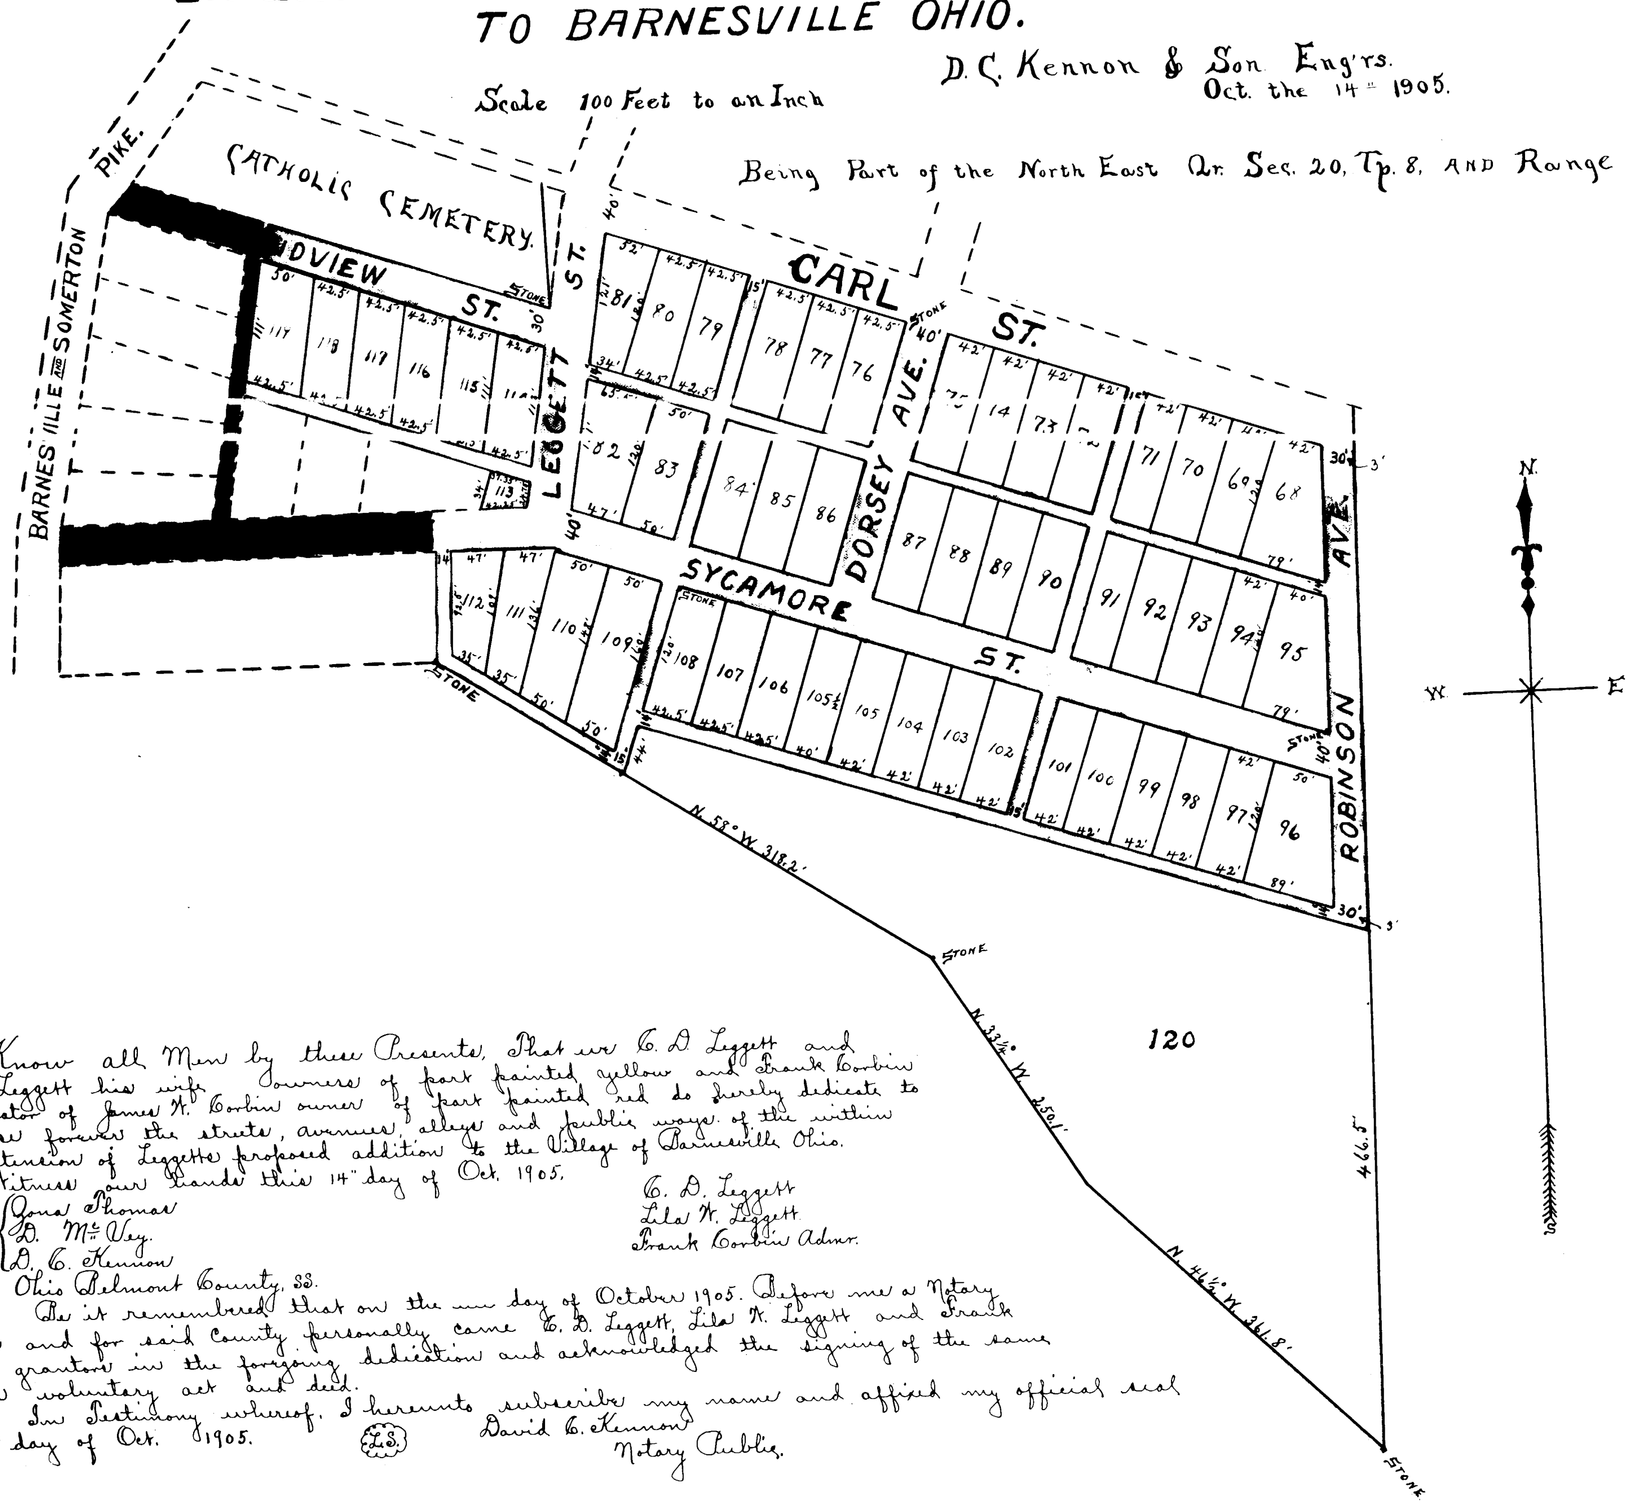

Know all Men by these Presents, That we C. D. Leggett and Lila W. Leggett his wife owners of part painted yellow and Frank Corbin administrator of James H. Corbin owner of part painted red do hereby dedicate to public use forever the streets, avenues, alleys and public ways of the within platted extension of Leggetts proposed addition to the Village of Barnesville Ohio.

Witness our hands this 14th day of Oct. 1905.

C. D. Leggett
Lila W. Leggett
Frank Corbin Admr.

Witness { Jonas Thomas
D. McVey.
D. C. Kennon

State of Ohio Belmont County, ss.

Be it remembered that on the ___ day of October 1905. Before me a Notary Public in and for said County personally came C. D. Leggett, Lila W. Leggett and Frank Corbin the grantors in the foregoing dedication and acknowledged the signing of the same to be their voluntary act and deed.

In Testimony whereof, I hereunto subscribe my name and affixed my official seal on the 14th day of Oct. 1905. (L.S.)

David C. Kennon
Notary Public.

Amount in Lots belonging to Leggett 10.28 a.
" " Streets and Alleys " " 2.56 "
" " " " " belonging to Corbin Est. .32 a.

" I certify the above to be a correct Plat.
D. C. Kennon
Surveyor.

Transferred Oct. 23rd 1905
E. E. Shepherd Deputy Auditor

Received Oct. 23rd 1905 at 8 a. m.
Recorded Nov. 10th 1905 John K. McFarland
Recorder