PLAT OF
JULIA PLACE
BELMONT COUNTY OHIO

Scale 40 Ft. = 1 Inch
March 11 - 1905.

E. J. Millar C. E.
WHEELING, W. VA.

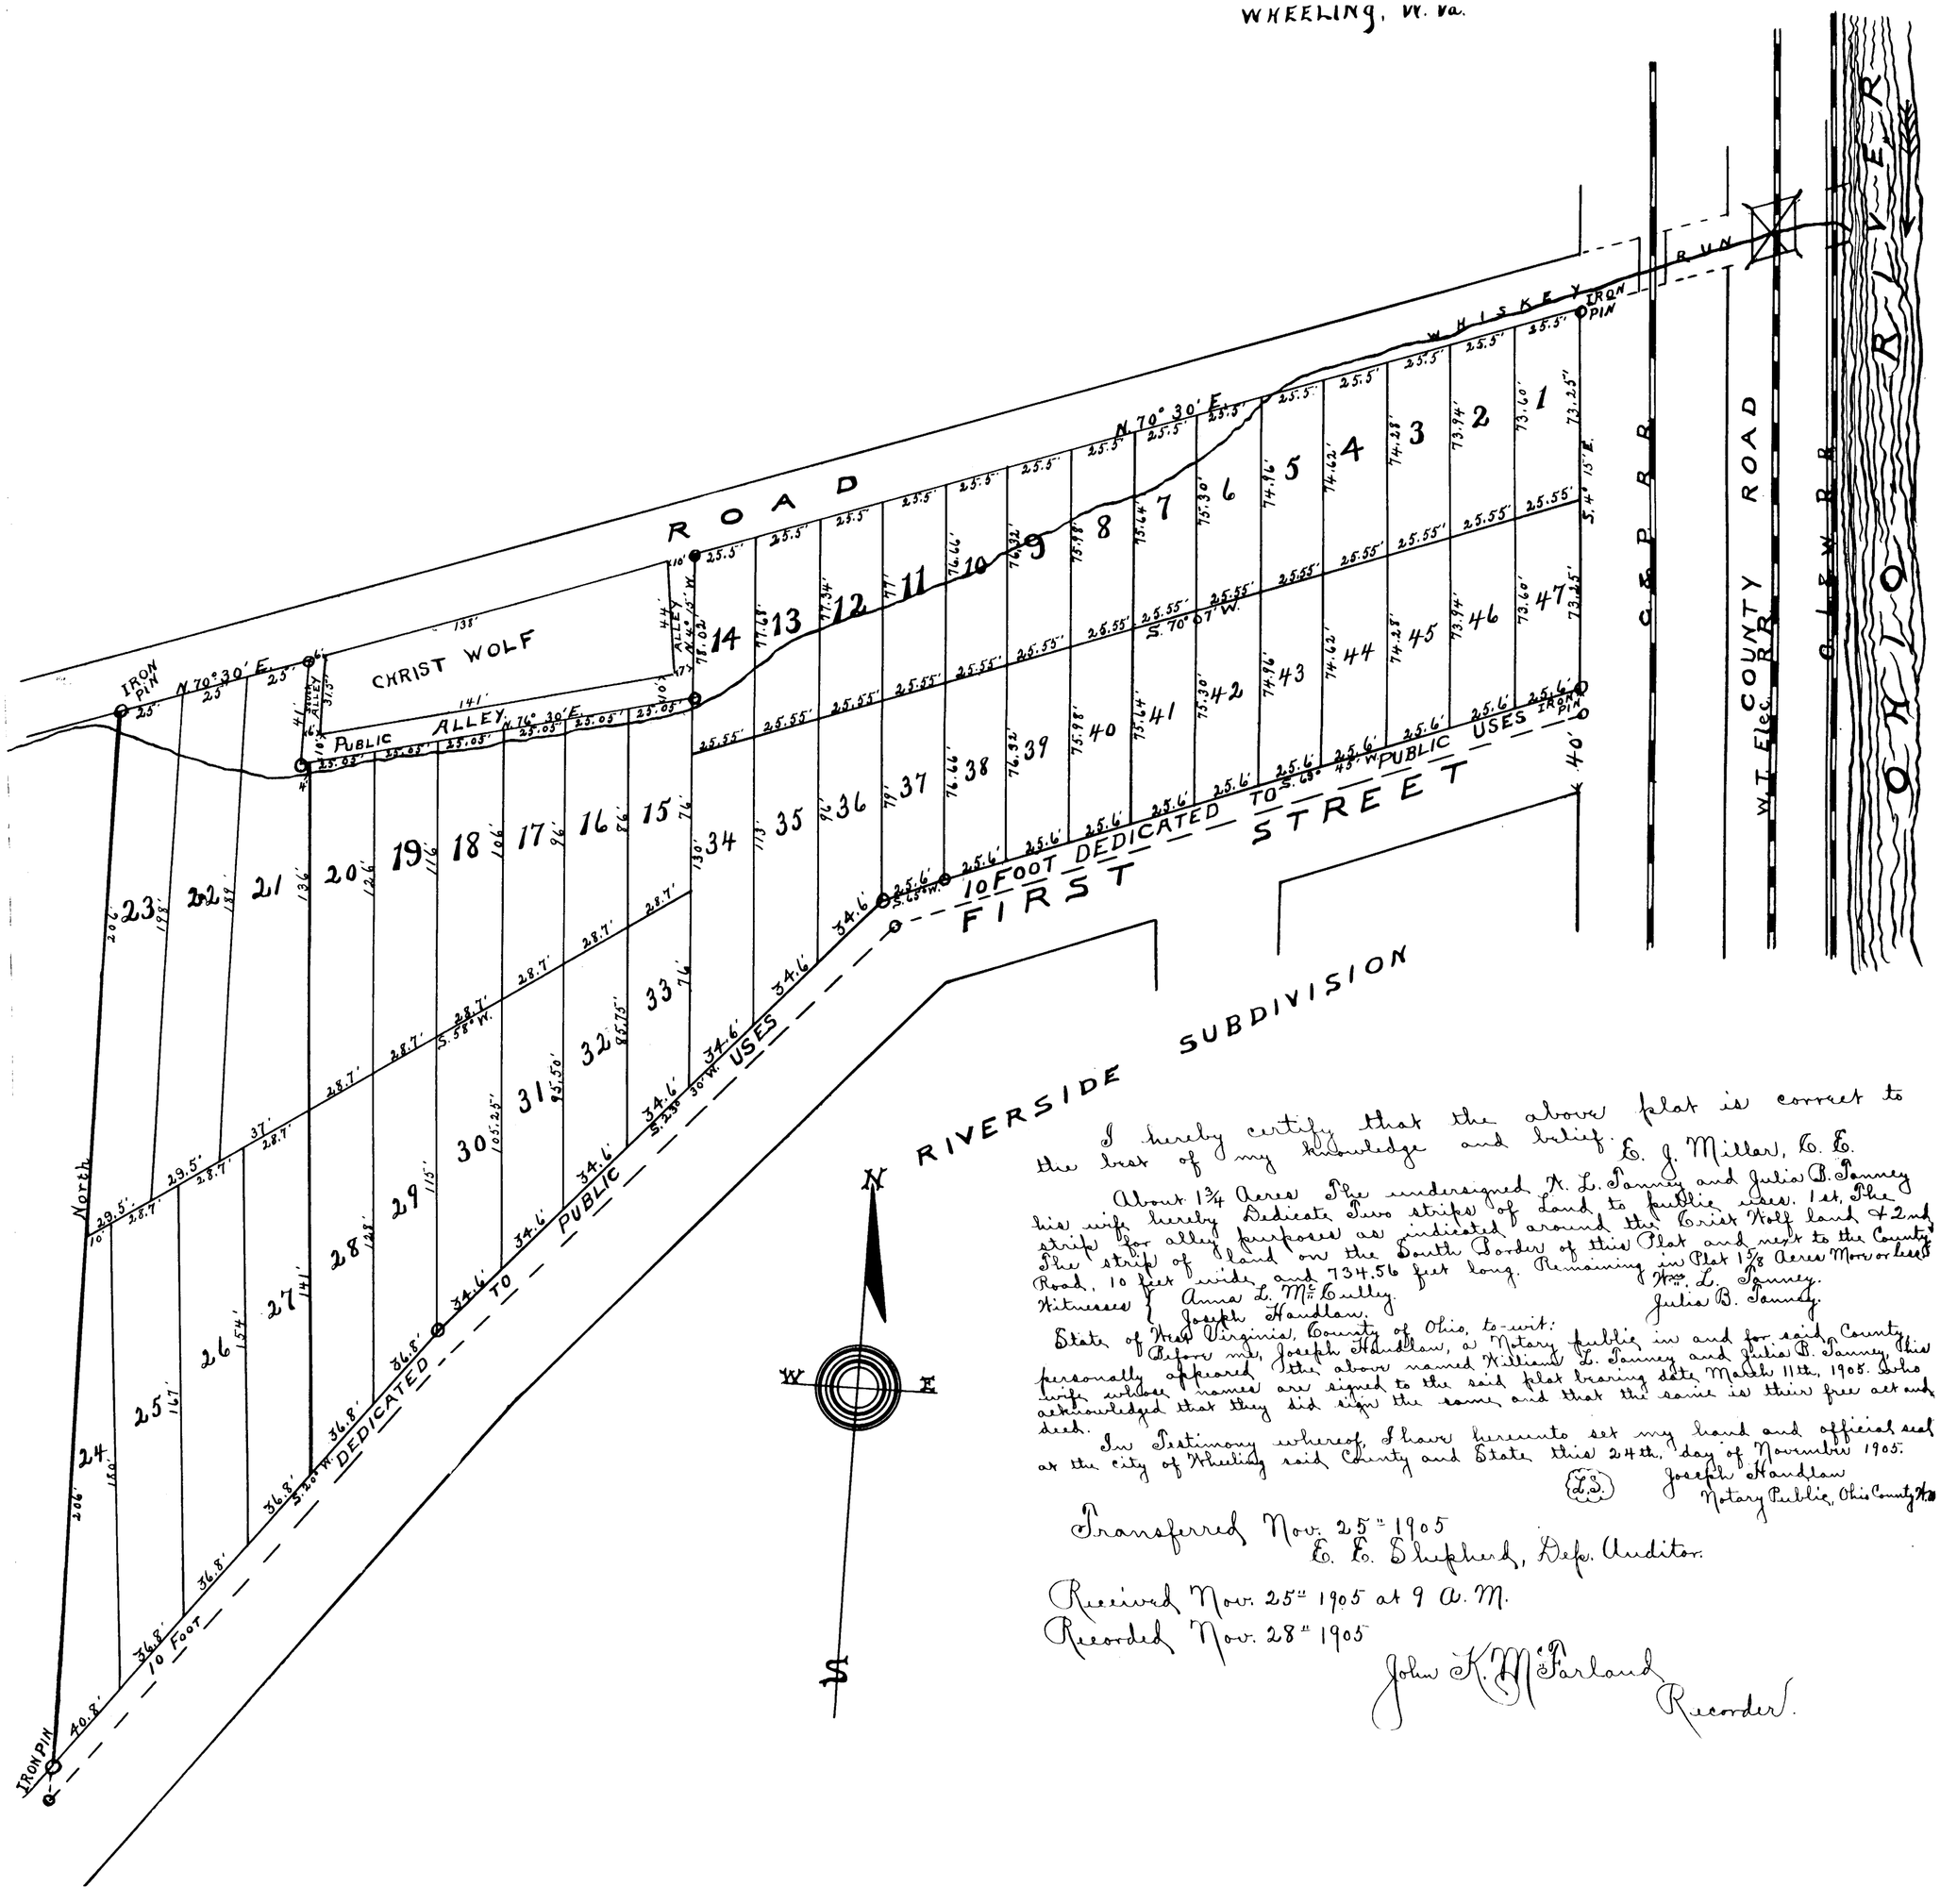

I hereby certify that the above plat is correct to the best of my knowledge and belief. E. J. Millar, C. E.

About 1¾ Acres The undersigned N. L. Tanney and Julia B. Tanney his wife hereby Dedicate Two strips of Land to public uses. 1st, The strip for alley purposes as indicated around the Christ Wolf land & 2nd The strip of land on the South Border of this Plat and next to the County Road, 10 feet wide and 734.56 feet long. Remaining in Plat 1⅝ Acres More or Less.

Wm. L. Tanney.
Julia B. Tanney.

Witnesses { Anna L. McCully.
Joseph Handlan.

State of West Virginia, County of Ohio, to-wit:
Before me, Joseph Handlan, a Notary Public in and for said County personally appeared the above named William L. Tanney and Julia B. Tanney his wife whose names are signed to the said plat bearing date March 11th, 1905. Who acknowledged that they did sign the same and that the same is their free act and deed.

In Testimony whereof, I have hereunto set my hand and official seal at the city of Wheeling said County and State this 24th. day of November 1905.

(L.S.) Joseph Handlan
Notary Public, Ohio County, W. Va.

Transferred Nov. 25th 1905
E. E. Shepherd, Dep. Auditor.

Received Nov. 25th 1905 at 9 A. M.
Recorded Nov. 28th 1905

John K. McFarland Recorder.