FINK'S
~~Second~~ Third Addition to Bellaire, Ohio.

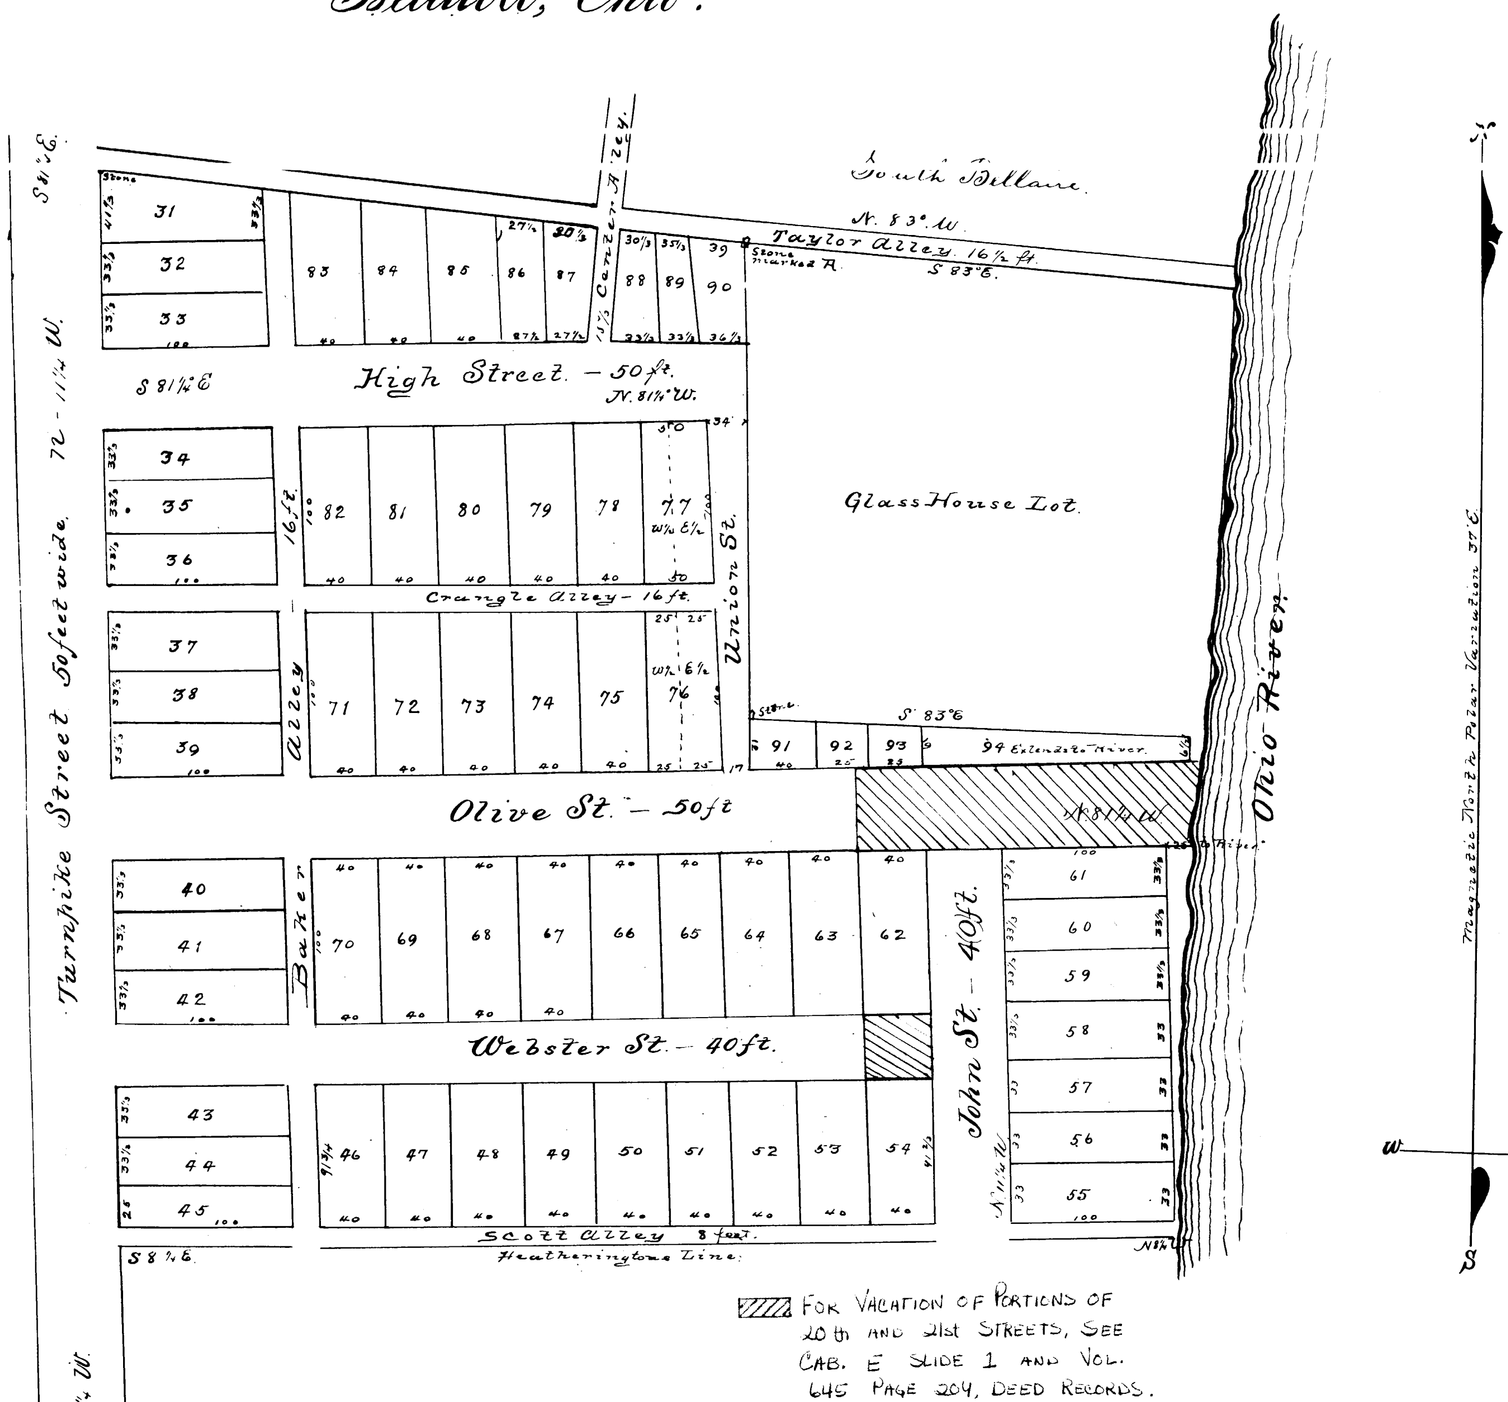

Surveyed for Capt. John Fink the following described Second Addition to the town of South Bellaire in the Township of Pultney, County of Belmont and State of Ohio (with a good locust stake drove in the ground at the corner of each lot.) Beginning for the same at a good and sufficient Stone planted at the northwest corner of lot 31 and on the south side of Taylor Alley and twenty feet east of the center of the Turnpike Road. Lots No. 32. 33. 34. 35. 36. 37. 38. 39. 40. 41. 42. 43. and 44 are at right angles in front on the pike 33⅓ feet feet. running back to Baker Alley 100 feet. Lots No. 46. 47. 48. 49. 50. 51. 52. 53 and 54 are at right angles forty feet in front on Webster running back 91⅔ feet to Scott Alley. Lots No. 55. 56. 57. & 58 are 33 feet in front running back 100 feet towards the river. Lots No. 59. 60 and 61. 33⅓ feet in front on John Street running back 100 feet towards the river. Lots 62. 63. 64. 65. 66. 67. 68. 69. and 70 are forty feet in front and rear and 100 feet long. Lots 71. 72. 73. 74. 75. and 76. are 40 feet in front running back 100 ft to Crangle Alley. Lots 77. 78. 79. 80. 81 and 82. are 40 feet in front on High Street running back 100 feet to Crangle Alley. Lots 83. 84 and 85 are 40 feet in front, on High Street running back to Taylor Alley. Lots 86. and 87 as marked diagram. Lots 88. 89 and 90 as diagram. Lots 91. 92. 93 and 94 as represented in the plat. All streets and alleys are represented in the diagram. Union Street is 34 feet on the north end beginning at High Street running south to Ohio Street where it is 17 feet wide. I hereby certify the above are correct. Given under my hand September 25th A.D. 1869.

John Kinnon
Surveyor.

N. B. Lots 76 is a double lot 50 feet by 100 feet. Also lot No. 77

Entered for record October 4th 1869. Recorded October 18th 1869.

Wm. H. Barnes
Recorder.