CAB.C-SLIDE 17 17.

$19.80 Paid

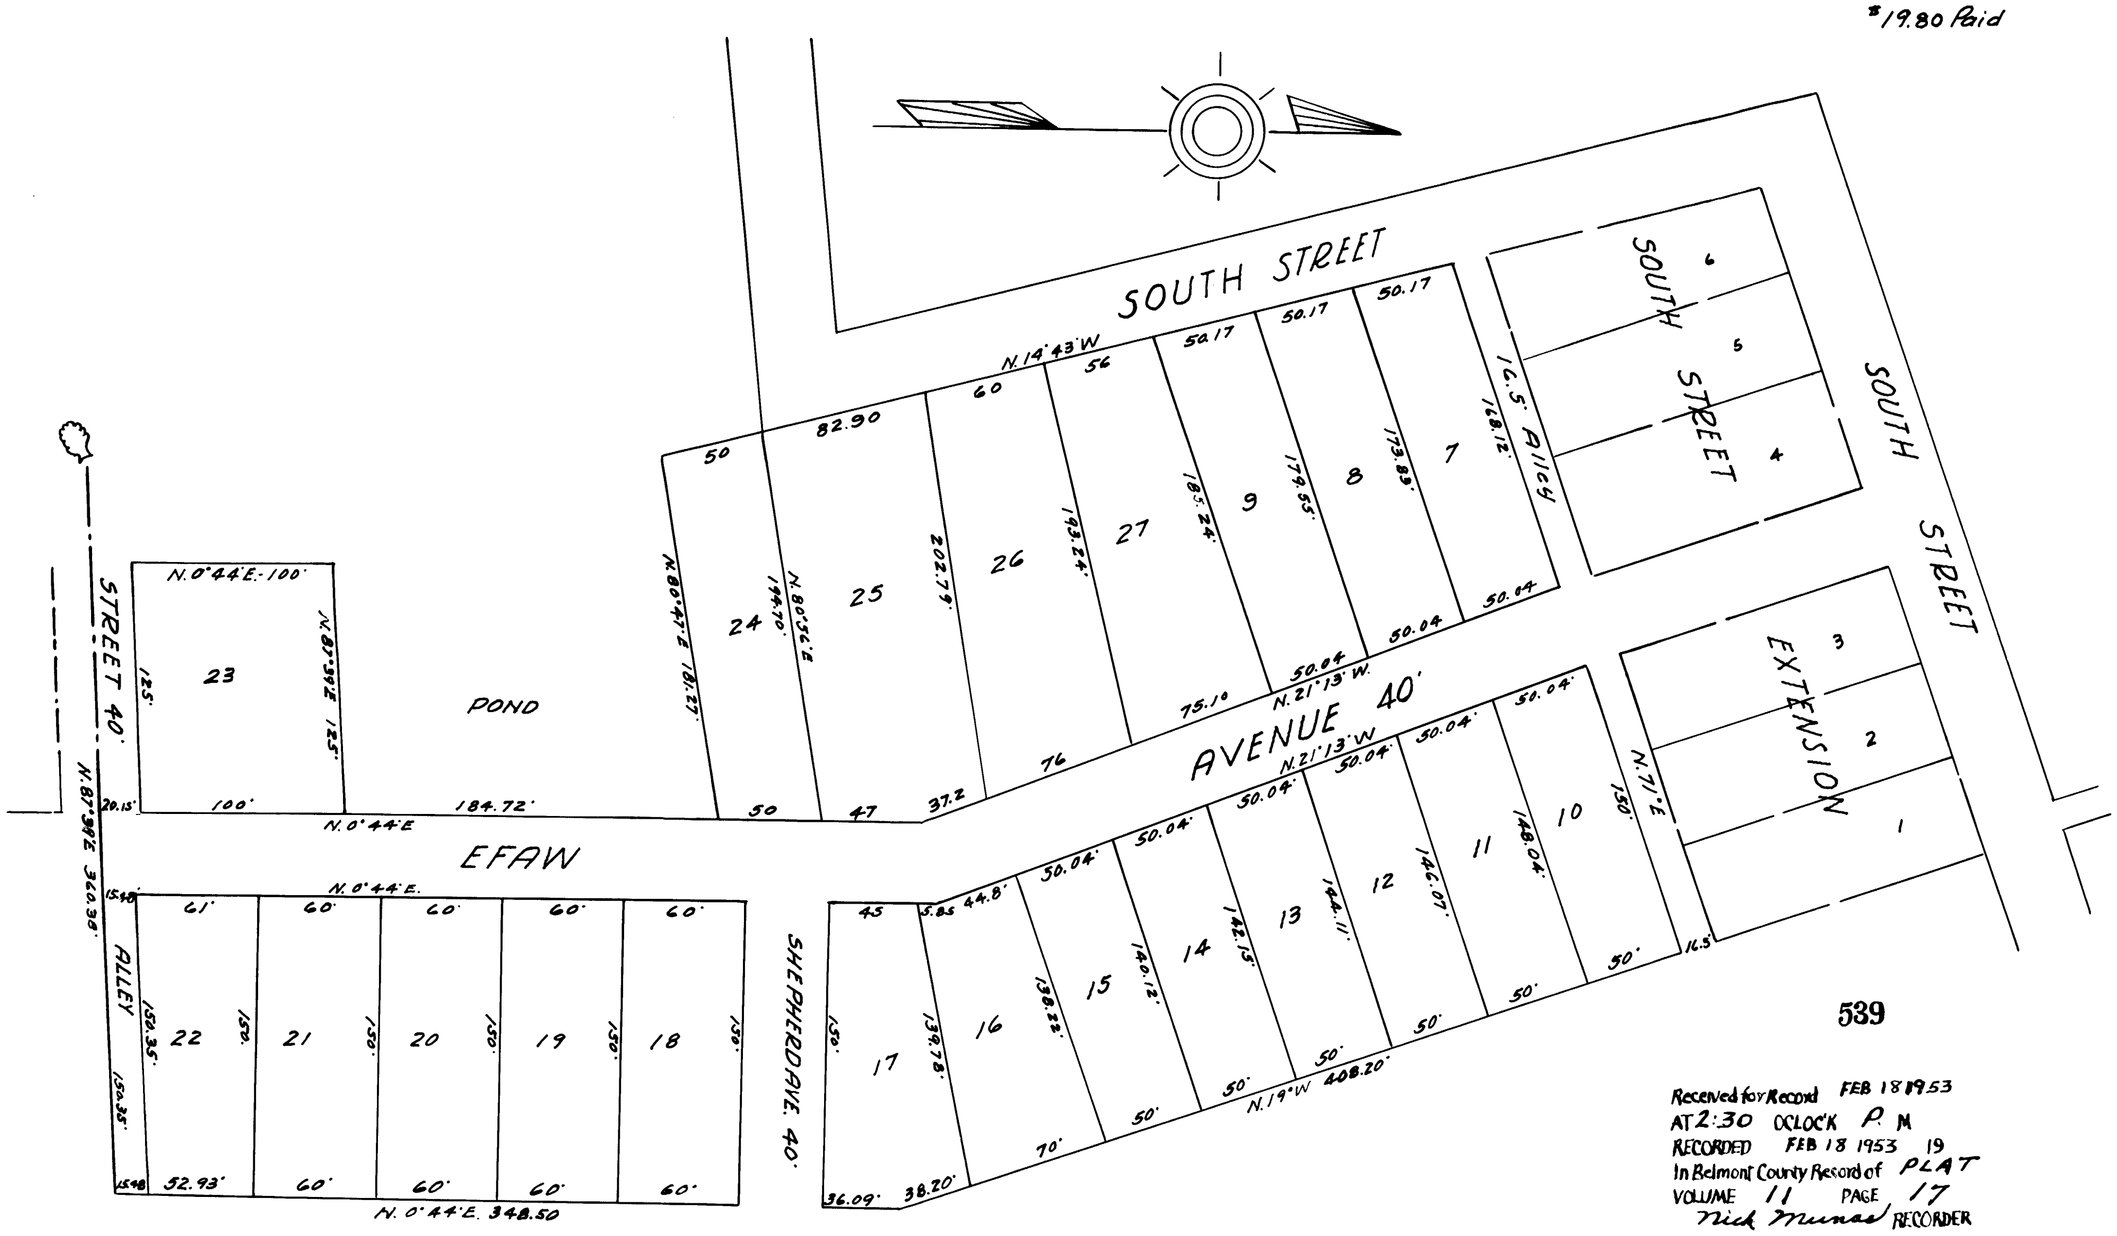

539

Received for Record FEB 18 1953
AT 2:30 O'CLOCK P. M
RECORDED FEB 18 1953 19
In Belmont County Record of PLAT
VOLUME 11 PAGE 17
Nick Munas RECORDER

DEDICATION

Know all men by these present that We Paul E. Efaw and Feral B. Efaw the undersigned Owners, Paul E. Efaw & Feral B. Efaw Do give, grant, bargain and forever dedicate to the Village of St. Clairsville, Ohio the Streets and Alleys as shown on this Plat for Public use.

Paul E. Efaw Feral B. Efaw

ACKNOWLEDGMENT

State of Ohio, County of Belmont S.S.
Before me a Notary Public in and for said County Personally appeared Paul E. Efaw and Feral B. Efaw Who acknowledged that they did sign the foregoing Instrument and that the same is their free act and deed

seal Notary Public State of Ohio

In testimony whereof, I have hereunto set my hand and official seal at St. Clairsville this 22 Day Dec. 1952

Witness
Jessie W. Costine
John E. Costine

John E. Costine
Notary Public
Comm. Expires 1/29/53

Corporate Seal Mayor of the Corporate Village of St. Clairsville State of Ohio

Accepted by the Village of St. Clairsville, Ohio this 19th day of January 1953
Clerk W. Thornley Hunt Mayor C.B. Bradfield
Ordinance No. 695

TRANSFERRED
Feb. 17, 1953
W. T. McCort Auditor
F.A.S. Deputy

Transferred on Tax Map
By E. H. M.
R. J. Boccabella
County Engineer

Streets & Alleys 0.19 Ac. Efaws 2nd Add.
Lots 2.50 Ac. Efaws 2nd Add.

Approved by the Planning Commission this 19th day of Jan. 1953

Jas. B. Reline, President

CERTIFICATE

I, hereby certify that this map is correct and that the measurements indicated are from actual survey and that iron pins are planted on the corners

Surveyor

PLAT OF EFAW'S 1ST & 2ND ADDITION TO ST. CLAIRSVILLE OHIO

SCALE 1" = 50' OCT. 8, 1951

Herbert & Herbert Engineers & Surveyors

FOR REFERENCE TO THIS CERTIFICATION, SEE NEXT PAGE 17-A