CABC - SLIDE 69

Approved by the Planning Board
This 1st day of March 1958
Sec [illegible] Pres. [illegible]

Accepted by the Village of St Clairsville Ohio
This 3rd day of March 1958
Mayor: W. K. Turner Clerk W. Chanley Hunt
ordinance No. 765

Dedication_
Know all men by these Presents that we the undersigned owners. Do give, grant, bargain and forever dedicate to the Village of St. Clairsville the Streets as Shown on this Plat for public use.

Witness.

Emma T. McCarty
E. L. Wade
D. Allen Bond
Ella E. Kennedy

Jarel E. Efaw
Jerald R. Efaw
Elgin Electric & Radiator Co. Inc.
Paul E. Efaw
Pres.
[illegible]
Secretary
Alan S. Martin
Opalina J. Martin
Rand B. Bumgarner
Edna Bumgarner

Acknowledgment_
State of Ohio, County of Belmont, S.S.
Before me Notary Public in and for said County, personally appeard the above owners, who acknowledged and did Sign the foregoing Instrument on the same is their free act and deed.

In testimony Whereof I have hereunto set my hand and Official Seal at St. Clairsville, Ohio
This 1st day of March 1958
D. Allen Bond
Notary Public
D. Allen Bond

Certificate_
I, hereby certify that this Map is correct and that bearings and distances as indicated are from Survey.
H. L. Herbert
SURVEYOR

TAX MAP TRANSFER
OK BY J. C. Fanno
County Eng.
R. J. BOCCABELLA
3/17/58

TRANSFERRED
MAR 10 1958
W. T. McCORT, Auditor
E. Bellon Deputy
Fee $1.50 PD.

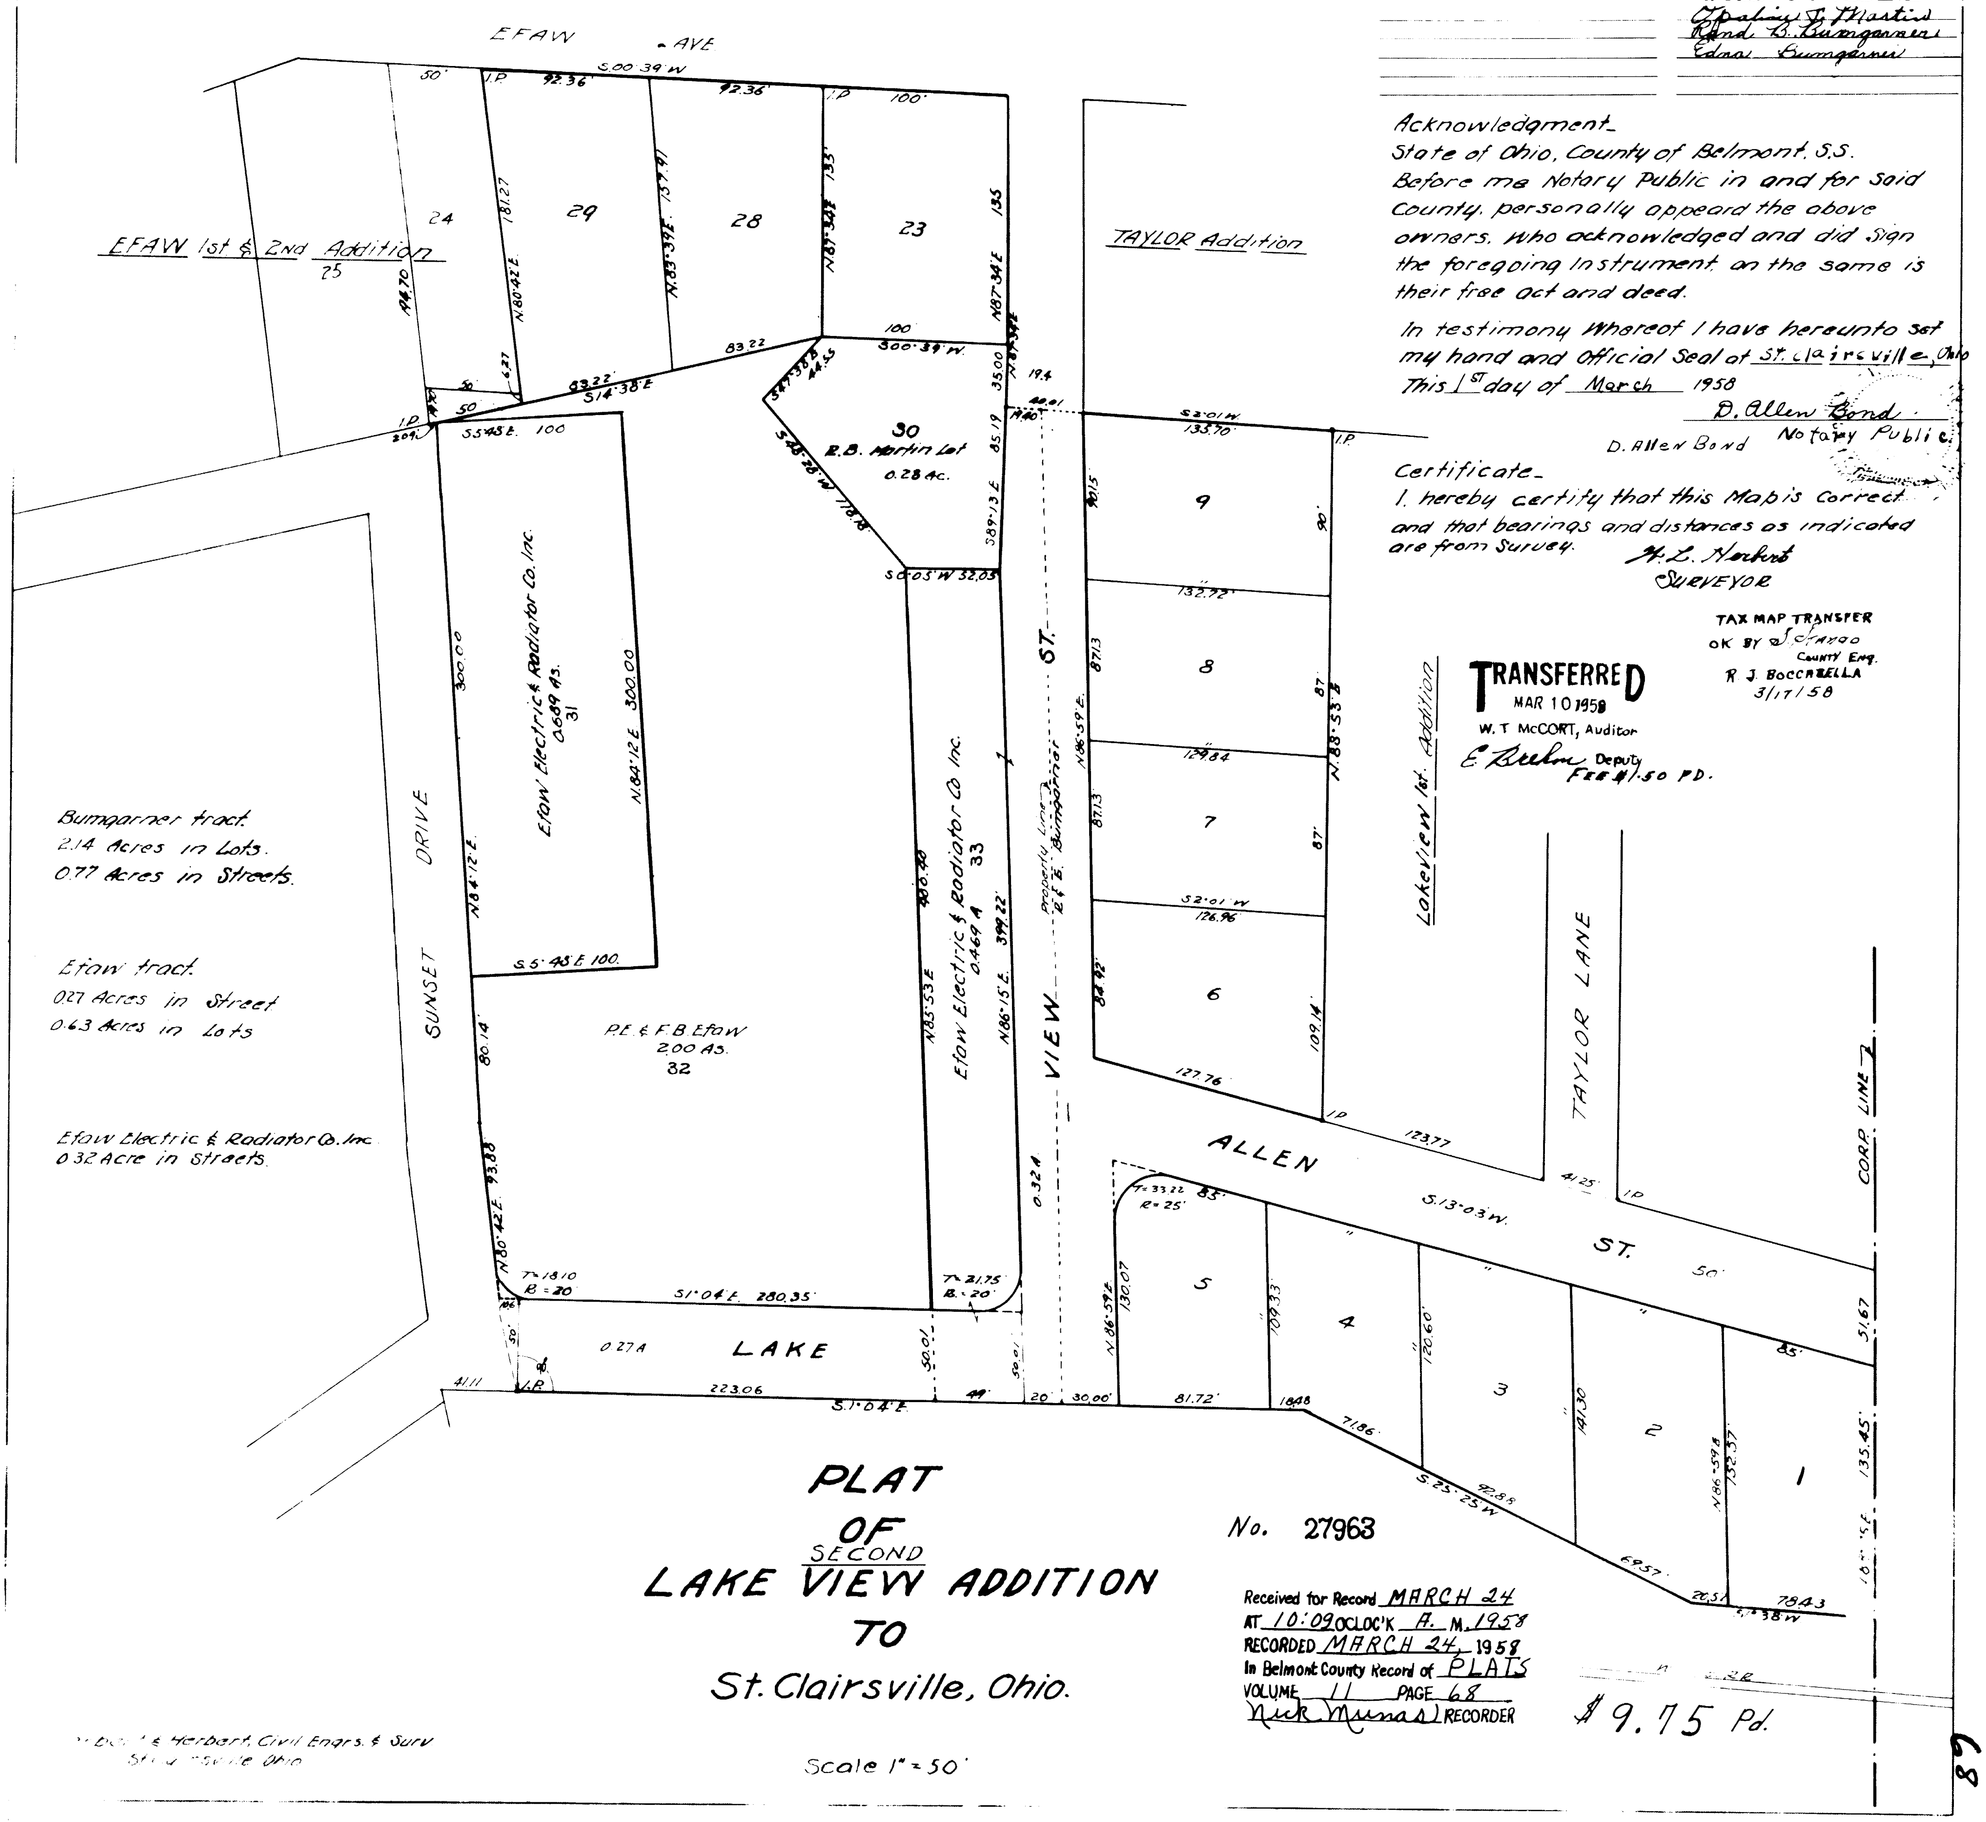

PLAT OF SECOND LAKE VIEW ADDITION TO St. Clairsville, Ohio.

No. 27963

Received for Record MARCH 24
AT 10:09 O'CLOC'K A. M. 1958
RECORDED MARCH 24, 1958
In Belmont County Record of PLATS
VOLUME 11 PAGE 68
Nick Musnas RECORDER

$9.75 Pd.

H. L. Herbert, Civil Engrs. & Surv.
St. Clairsville Ohio

Scale 1" = 50'