CAB. C-SLIDE 221

PLAT TO VACATE ALLEY IN FLUSHING-OHIO
OCTOBER, 5, 1973 —— SCALE 1" = 30'

109

COUNTY AUDITOR

APPROVED BY COUNTY AUDITOR
FEE 0.35¢ DATE May 6, 1974
PAID
H. O. Hall
AUDITOR
By: P. Castricone D.A.

COUNTY ENGINEER

ACCEPTED FOR RECORD
DATE May 6th, 1974
COUNTY ENGINEER

VILLAGE OF FLUSHING

PASSED BY ORDINANCE NO. 652
This 12nd Day of May 1974
PRESIDENT OF COUNCIL

ORDINANCE RECORDED IN
DEED VOL. 546 PAGE 184

COUNTY RECORDER

NO. 115169
RECEIVED FOR RECORD MAY 6, 1974
AT 10 O'CLOCK A M
RECORDED MAY 9, 1974 VOL 14 PAGE 109
BELMONT COUNTY PLAT RECORDS
Nick Musar
RECORDER
By: Stanley Simonsin
DEPUTY
$15.00
FEE PAID

THIS PLAT IS PREPARED IN ACCORDANCE
WITH R.C. SECTION 711.39

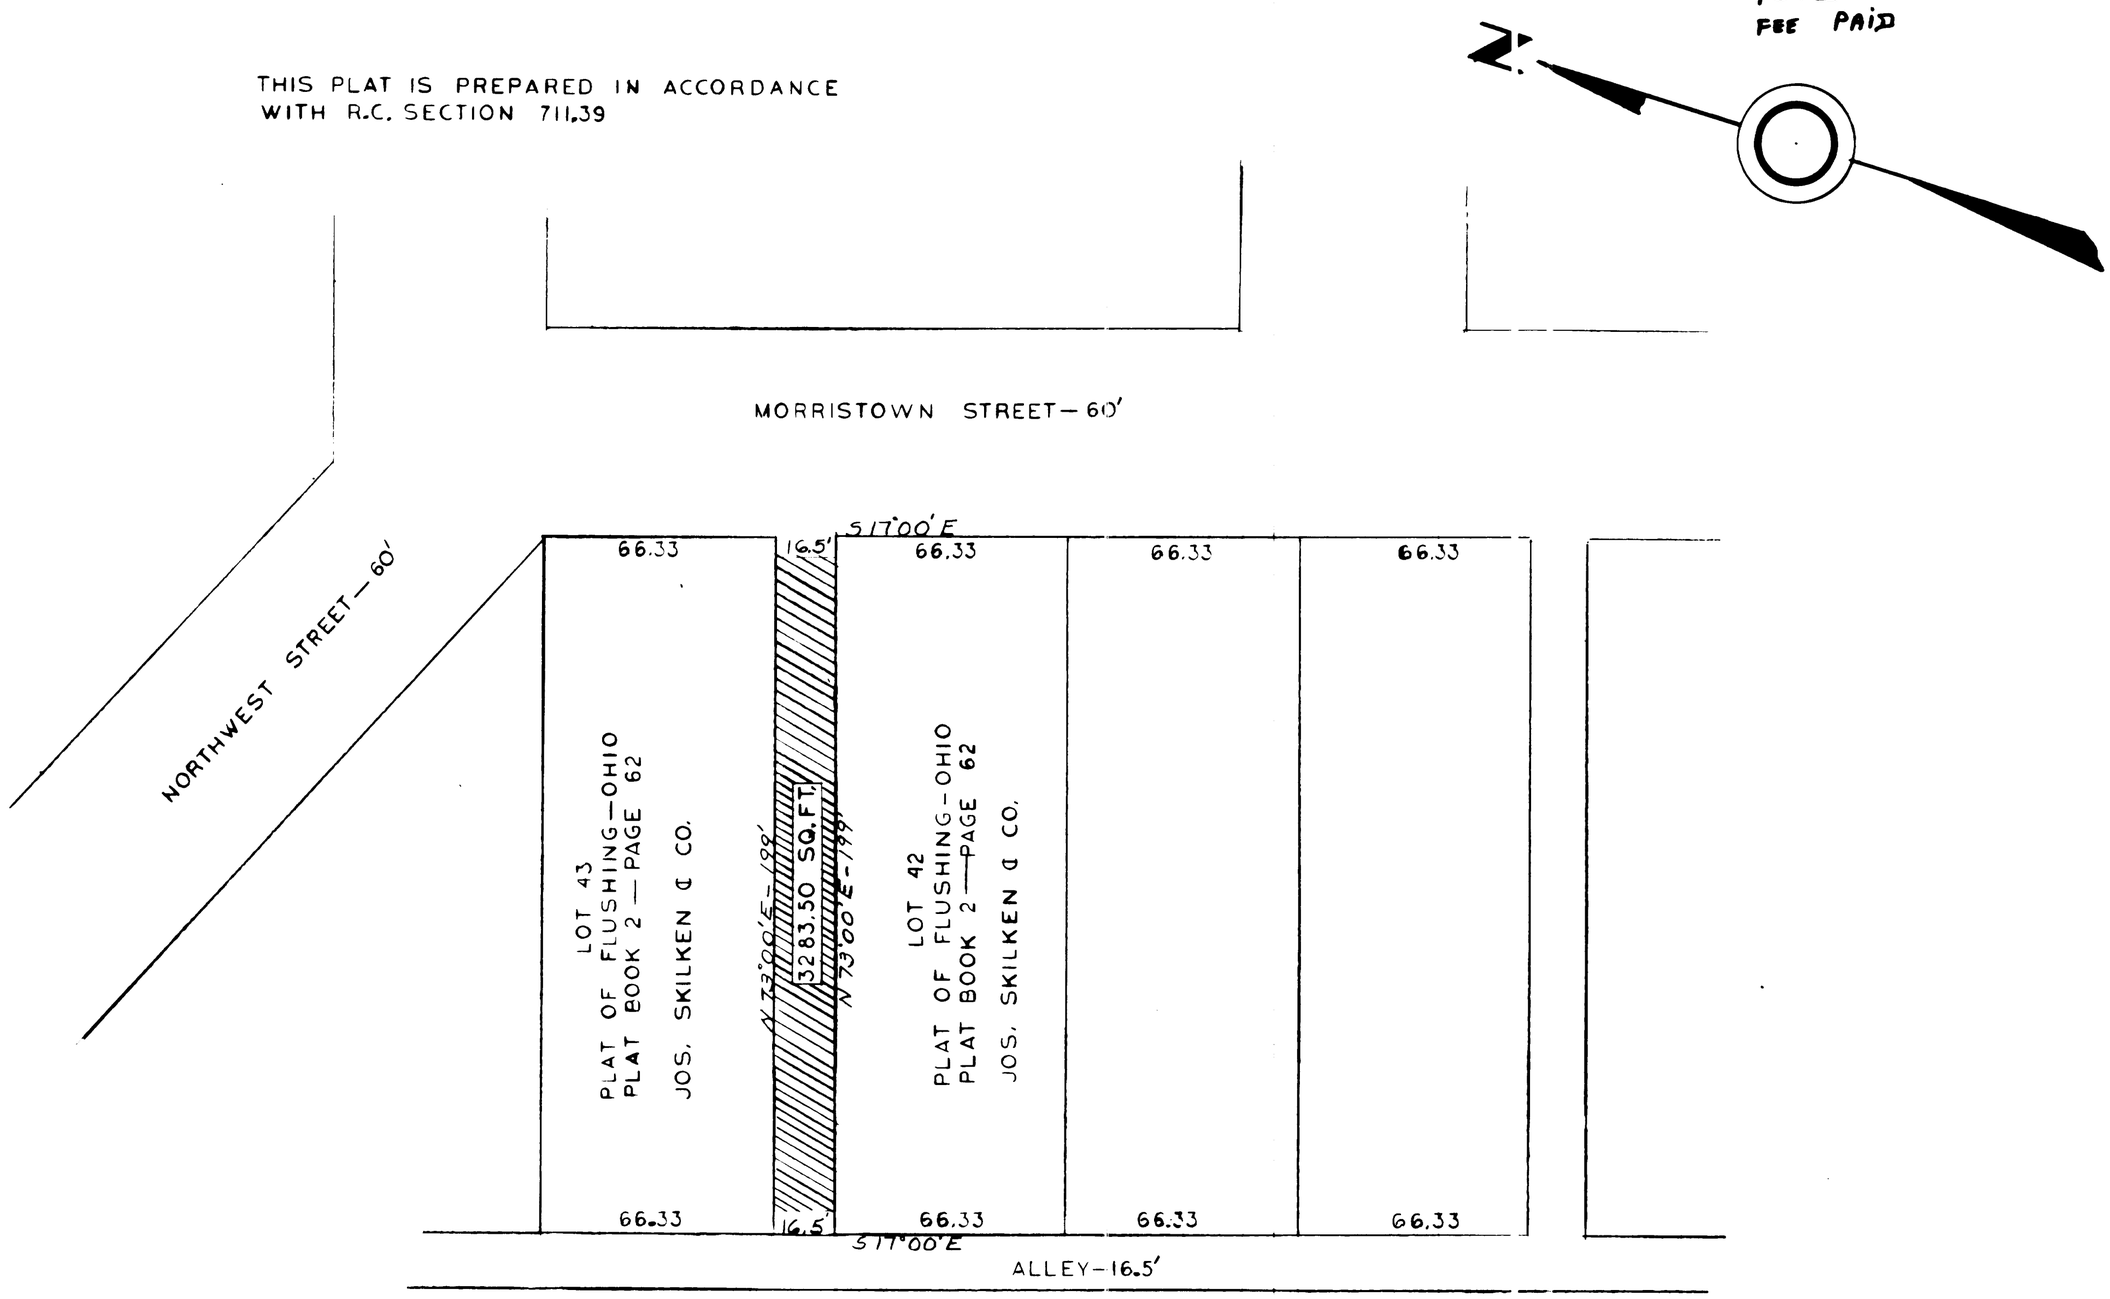

PREPARED BY SHRIVER & MC FARLAND
REG. SURV.S Wm. L. Shriver OHIO NO. 4600.