CAB. C-SLIDE 233

PAULL'S ADDITION — VACATION OF ALLEY

CITY OF MARTINS FERRY — BELMONT COUNTY — OHIO — DATE-MARCH, 1975 — SCALE 1"= 30'

SHRIVER & MC FARLAND-SURVEYORS

20

AUDITOR
APPROVED BY COUNTY AUDITOR
FEE .70¢ DATE Sept. 28 1977
PAID H.O. Hall
AUDITOR

COUNTY ENGINEER
ACCEPTED FOR RECORD
DATE Sept. 28th 1977
Fred F. Bennett
COUNTY ENGINEER

CITY OF MARTINS FERRY
PASSED BY ORDINANCE NO. 6978
THIS 1st DAY OF Sept. 1977
John J. Hagerman
PRESIDENT OF COUNCIL

COUNTY RECORDER
NO. 136941
RECEIVED SEPT. 28, 1977
AT 3 O'CLOCK P.M.
RECORDED Oct. 13, 1977
VOL. 16 PAGE 20
BELMONT CO. PLAT RECORDS
Stanley Simonsi
RECORDER
#17.50
FEE PAID

NOTE: THIS PLAT IS PREPARED IN ACCORDANCE WITH REVISED CODE SECTION 711.39.

TOTAL AREA VACATED 4,356.68 SQ. FT.
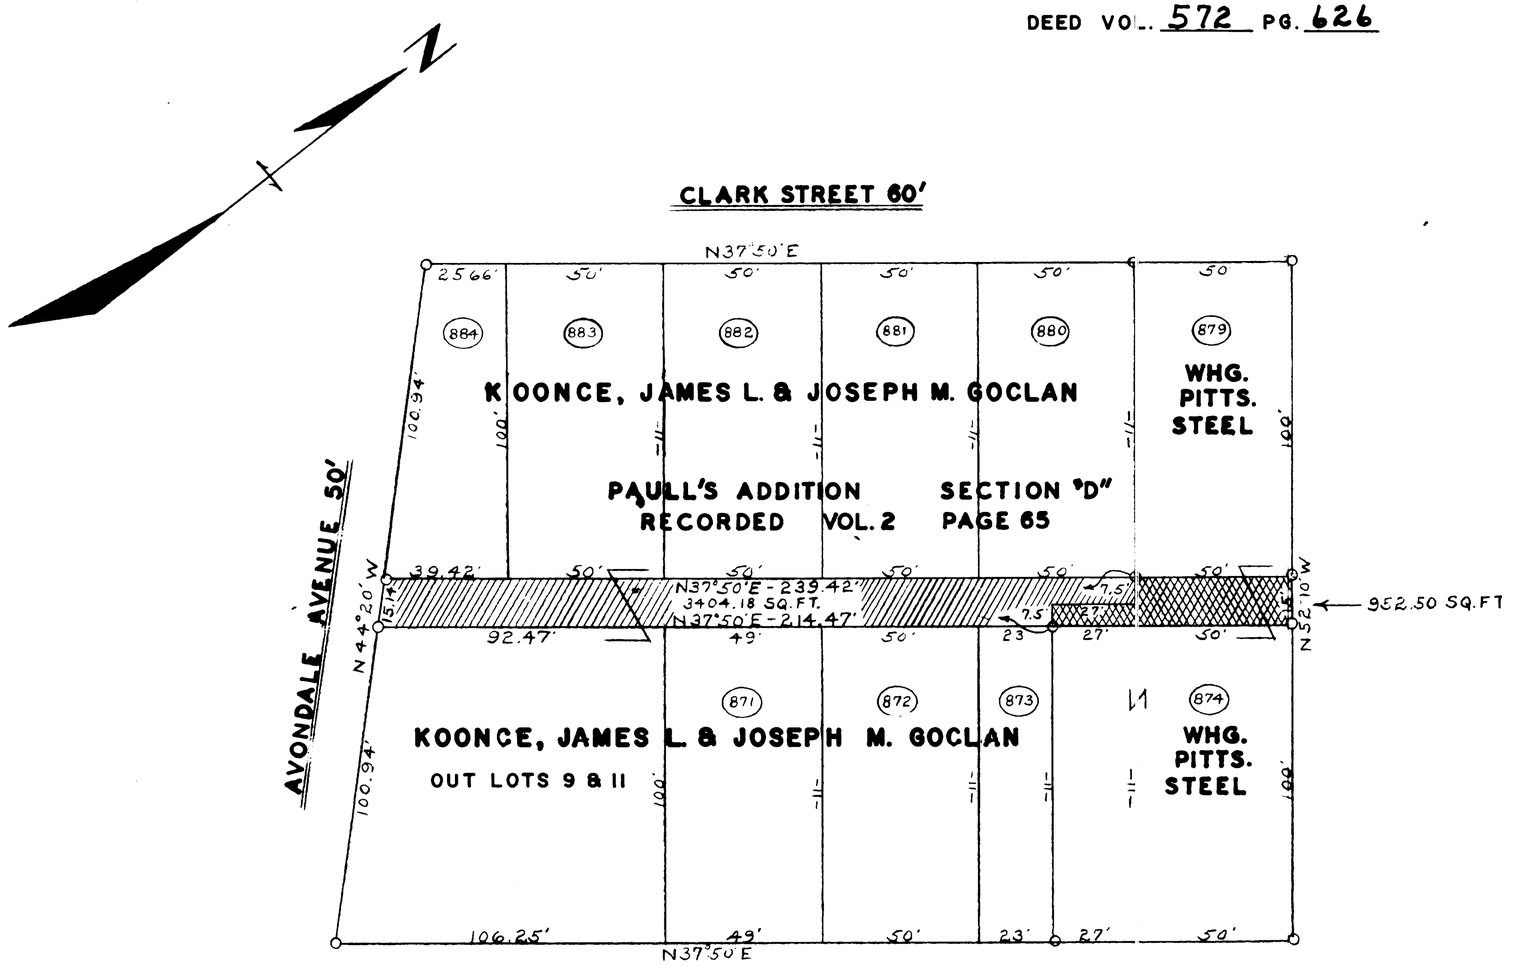
ORDINANCE NO. 6978 RECORDED IN
DEED VOL. 572 PG. 626