CAB.C- SLIDE 250

4

VACATION OF A 12 FT. ALLEY
IN HUNT'S ADD. TO BETHESDA
GOSHEN TOWNSHIP SECTION 23, T. 7, R. 5

0 50 100 200 300 400
Scale in Feet

VACATION
Total Acres to be vacated: 0.036

Village of Bethesda

Passed by Ordinance No: 1067
This 22 day of December, 1975

President of Council

Mayor

Certification

I hereby certify that this Plat was prepared by me on Dec. 16, 1975 in accordance with Section 711.17 of the Ohio Revised Code.

Fred F. Bennett, P.E.
Reg. Engineer No. 30379
Reg. Surveyor No. 5477

For Ordinance No. 1067, See Volume 559, page 534 of the Deed Records.

County Engineer

Accepted for Record
This 5th day of Feb., 1976
R. J. Boccabella
by James T. Newlin, Admin. Ast.
Belmont County Engineer

County Auditor

Approved by County Auditor
Fee: 70 PAID Date 2-5-76

H. O. Hall
Auditor By P. Castricone

County Recorder

No. 125473
Received for Record FEBRUARY 5, 1976 at 10 O'clock A.M.
Recorded FEBRUARY 18, 1976
Volume 16, page 4
Belmont County Record of Plats

Recorder
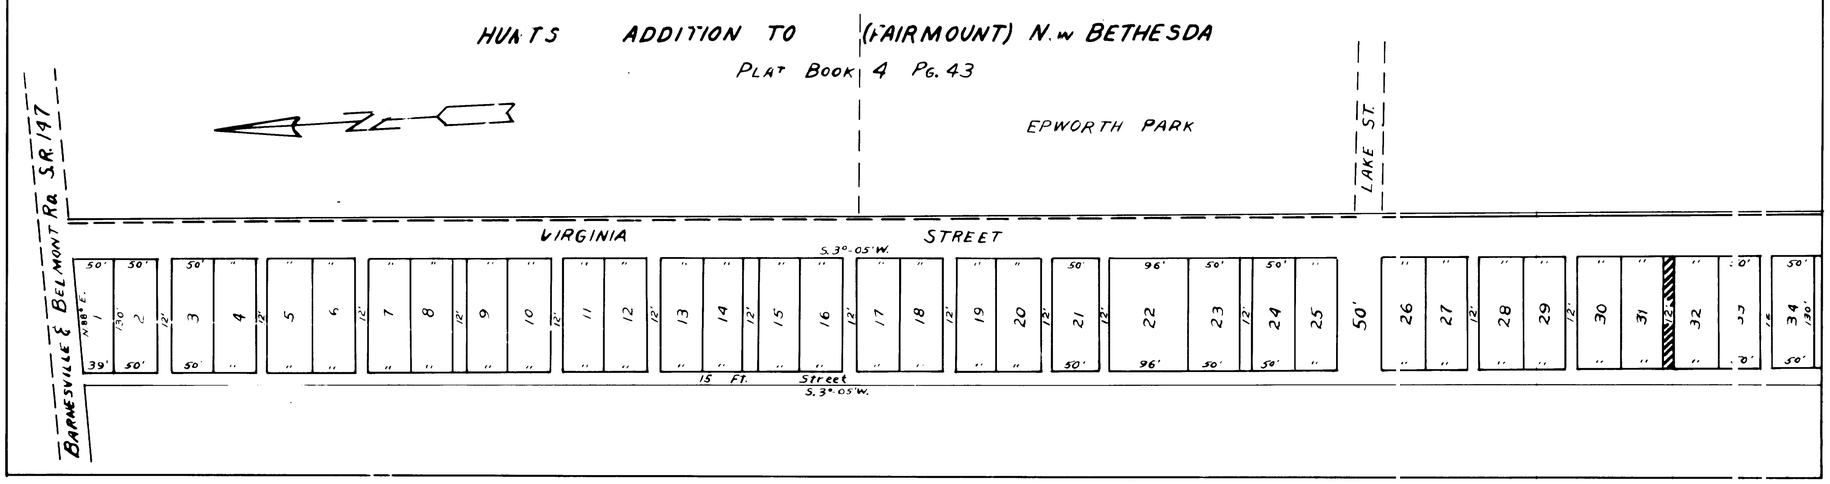
#16.50 FEE PAID