CAB C-SLIDE 305

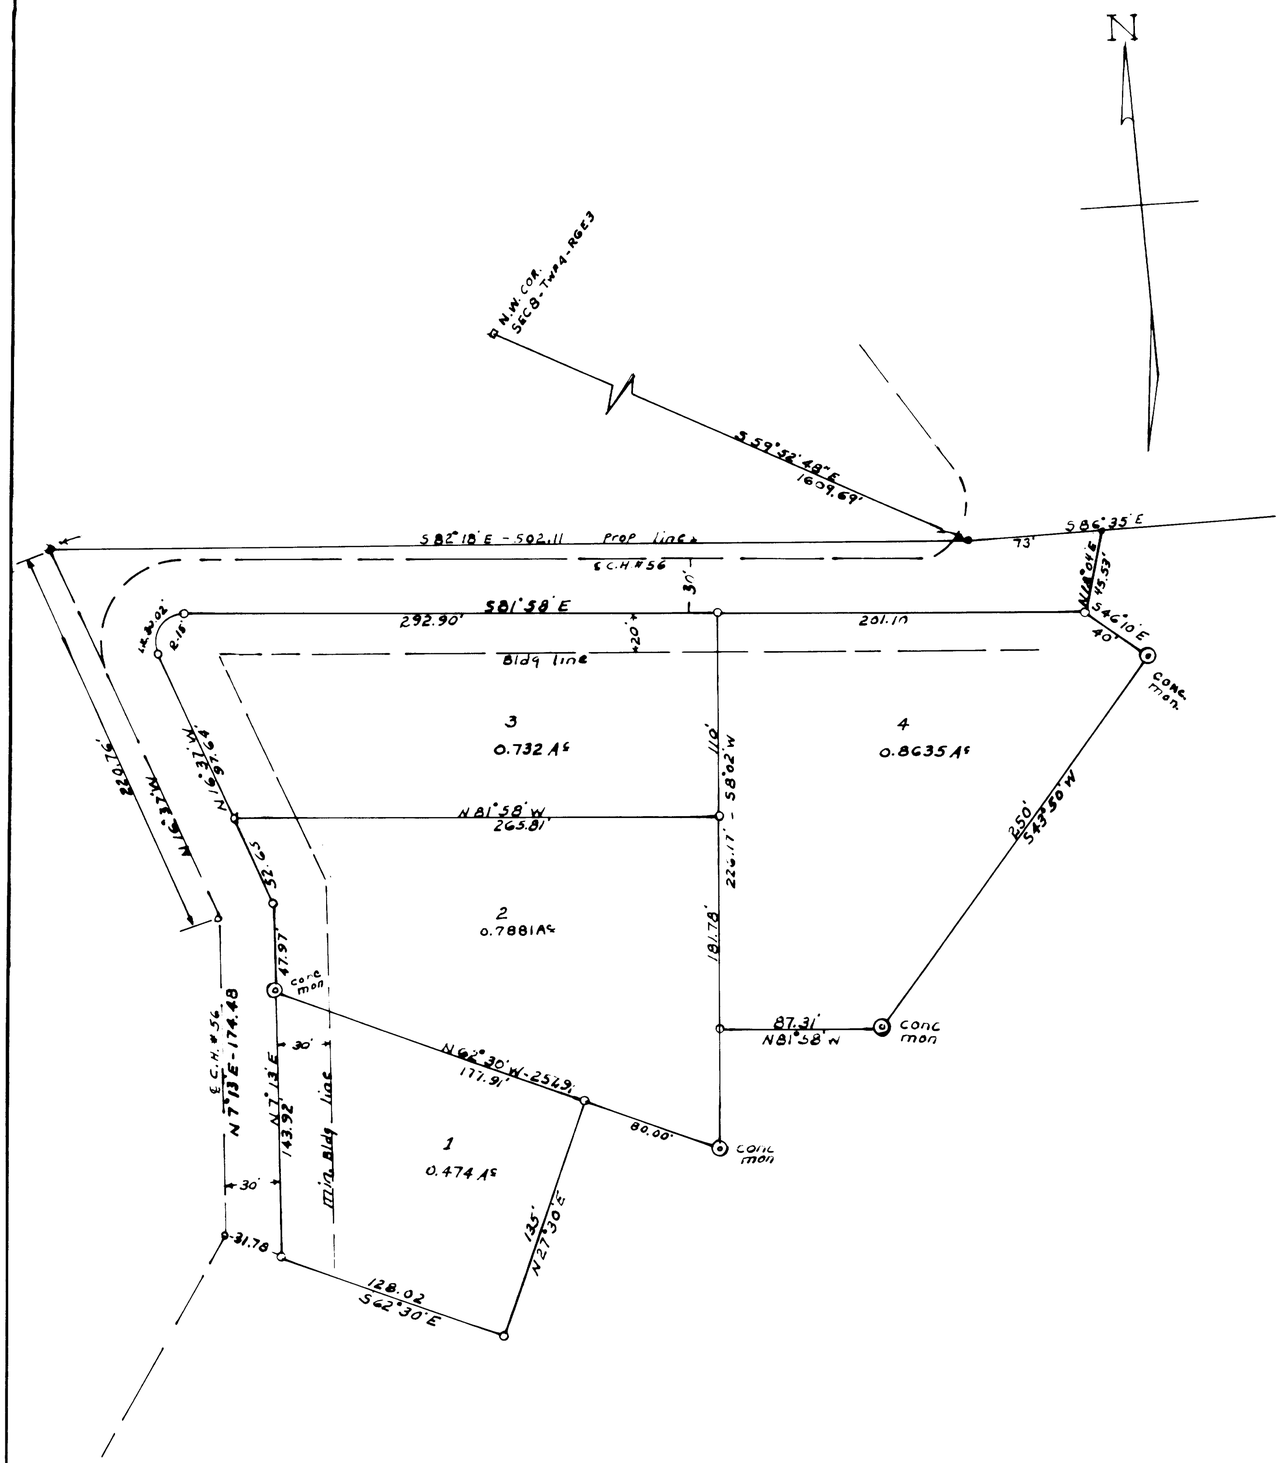

CERTIFICATE OF SURVEYOR

The within Plat is a subdivision of a part of 70.35 acres conveyed to JUNE SCATTERDAY as recorded in Deed Book 432 - Page 24 in the deed Records of Belmont County, Ohio.
The above mentioned tract of land was conveyed by Maggie L. Carmen

I hereby certify that this map represents a true and correct survey made by me on Apr 8 - 1963 and that the location, size and material of monuments are as shown.

By. Roy L. McFarland
Shriver & McFarland - Reg. Surv

STATEMENT

I the undersigned, being the owner of the real estate represented by this Plat do hereby consent to the execution and recording of said Plat

Marjorie Rutherford
Frank Delaney
Witnesses

June Scatterday
owner

STATE OF OHIO
BELMONT COUNTY - SS:

Be it remembered that on this 4 day of April 1963 before me the undersigned, a notary public in and for said county and State personally came June Scatterday who acknowledged that she did sign the foregoing plat and that the same is her free act and deed
In testimony whereof I have set my hand and notary seal on the day and date above written

Glenda Parlin
Notary Public in and for
Belmont County - Ohio

COUNTY ENGINEER

Approved for Record
Date Apr. 24, 1963

R. L. Baccanan
Belmont County Engineer

COUNTY COMMISSIONERS

Approved for record, subject to the rules and regulations governing the platting of subdivisions of land

BELMONT COUNTY COMMISSIONERS
Justin R. Fowler
William F. Dorsey

Date APRIL 24, 1963

COUNTY AUDITOR

Transferred by Belmont County Auditor
Date APRIL 24, 1963 Fee 1.40 PD.

R. Tilson
Dep.

COUNTY RECORDER

No. 54477
Received for record MAY 16 1963
at 9:46 oclock A. M.
Recorded MAY 16 1963
in Belmont County Record OF Plats
Volume 12 Page 52

$11.75 PAID

Rick Munas

WM. SCATTERDAY SUBDIVISION
YORK TWP. BELMONT CO. OHIO
SEC. 8 —— TWP. 4 —— RNG. 3
SCALE 1" = 50' —— APRIL 17, 1963

ACREAGE

LOTS	2.8576 A
STREETS	0.7424 Ac
TOTAL	3.6000 Ac