CAB.C- 5410E 312

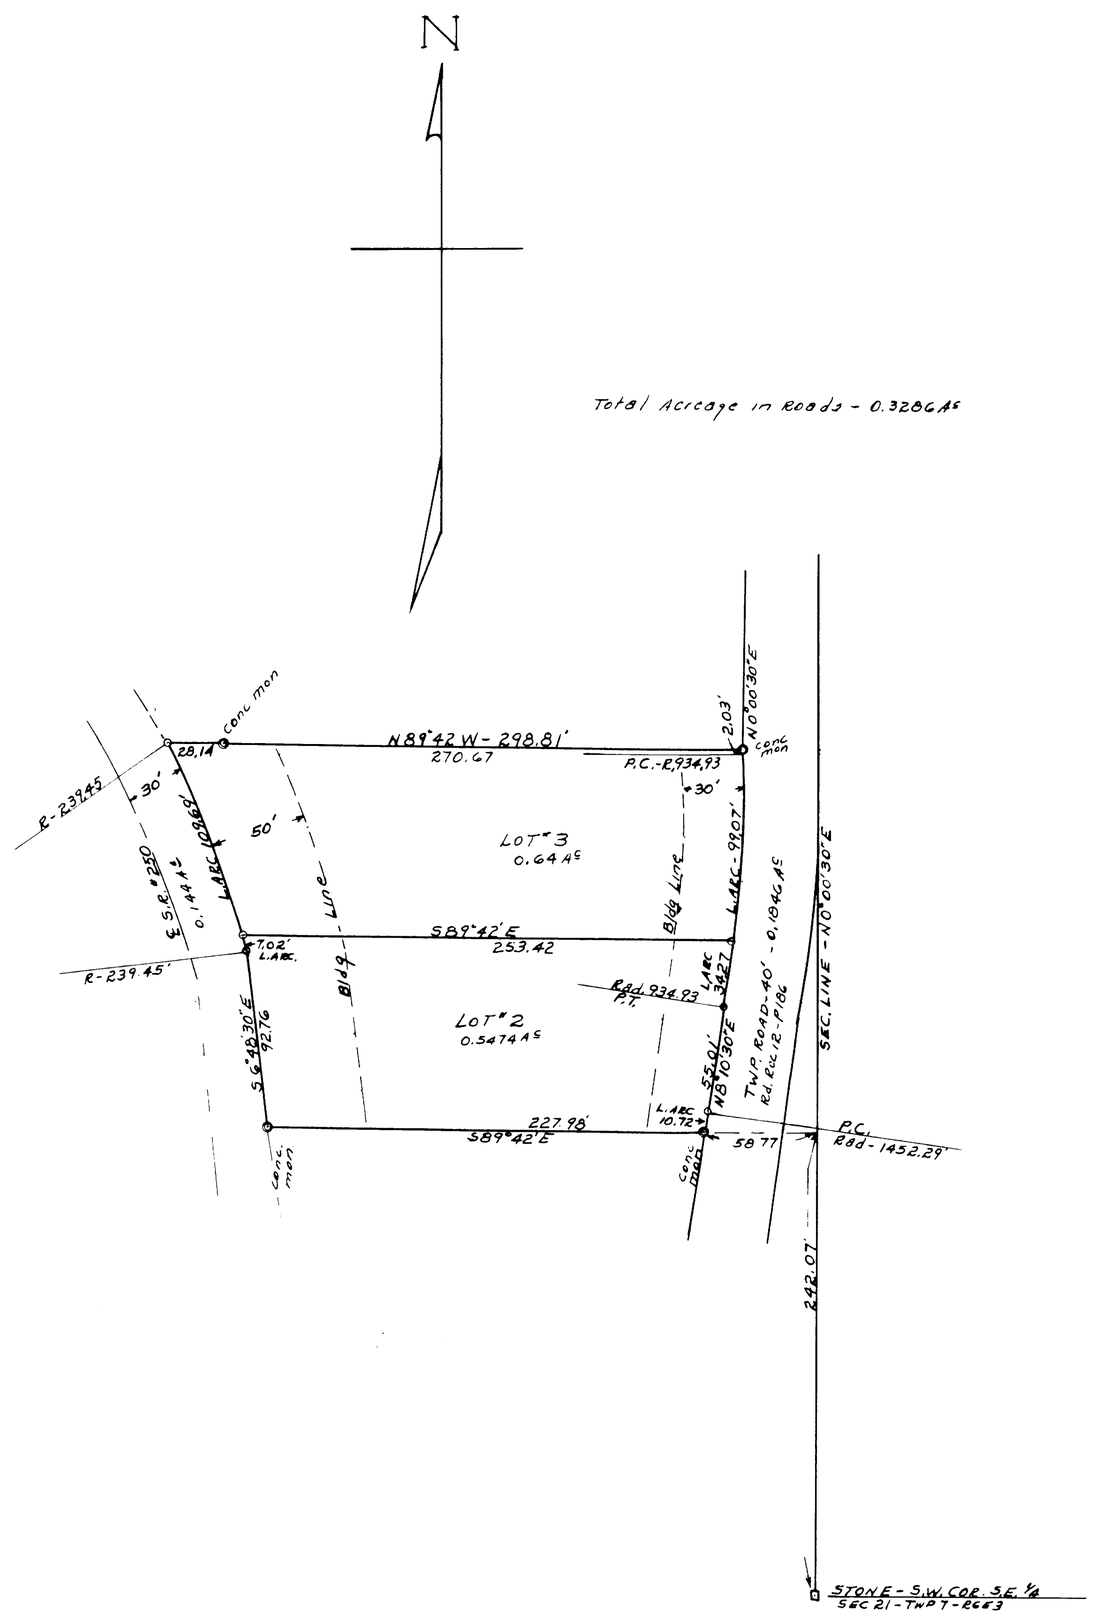

CERTIFICATE OF SURVEYOR

The within Plat is a subdivision of a part of 93.21 acres conveyed to Wilson A. Negus as recorded in Deed Book Vol. 295 Page 114 in the Deed Records of Belmont County, Ohio
The above mentioned tract of land was conveyed by Laura E. Negus

I hereby certify that this map represents a true and correct survey made by me on June 13-1963 and that the location, size and material of monuments are as shown.

By Roy L. McFarland
Shriner & McFarland - Reg. Surveyors

STATEMENT

The undersigned being the owner of the real estate represented by this plat do hereby consent to the execution and recording of said plat and do dedicate the 0.3286 Acres for Road Purposes

owner

STATE OF OHIO
BELMONT COUNTY SS:

Be it remembered that on this 12 day of JULY 1963 before me the undersigned, a notary Public in and for said County and State Personally Came Wilson A. Negus Who acknowledged that he did sign the foregoing plat and that the same is his free act and deed
In testimony whereof I have set my hand and notary seal on the day and date above written

Notary Public in and for Belmont County, Ohio

COUNTY ENGINEER

Approved for Record
Date July 15, 1963

Belmont County Engineer

COUNTY COMMISSIONERS

Approved for record subject to the rules and regulations governing the platting of subdivisions of land.

BELMONT COUNTY COMMISSIONERS

Date 7/15 1963

COUNTY AUDITOR

Transferred by Belmont County Auditor
Date 7-15- 1963
Fee 70¢ PAID

Deputy Auditor

COUNTY RECORDER

No 55734
Received for record AUG. 5 1963
at 9:58 o'clock A.M
Recorded AUG. 5, 1963
in Belmont County Record of Plats
Volume 12 Page 59

$12.75 PAID

Nick Munras
Recorder

WILSON A. NEGUS SUBDIV.- NO. 2
SEC. 21 — TWP. 7 -- RGE. 3
COL. TWP. - BE _. CO.- OHIO
SCALE 1"=50' 7-10-63