CAB. C - SLIDE 344

CERTIFICATE OF SURVEYOR

The within plat is a subdivision of a part of 9.728 acres conveyed to Anna W. Burton by deed as recorded in Deed Book 402, Page 436 in the Deed Records of Belmont County, Ohio.

	SEC 22	SEC 21	TOTAL
Area in lots	3.669 Ac	0.278 Ac	5.947 Ac
Area in streets	1.161 Ac	0.506 Ac	1.667 Ac

I hereby certify that this map represents a true and correct survey made by me on Feb. 3 - 1964 and that the location, size and material of monuments are as shown.

Ray L. McFarland
Registered Surveyor-No 3900

STATEMENT

I the undersigned being the owner of the real estate represented by this plat do hereby consent to the execution and recording of said plat and do hereby dedicate to public use the streets as shown hereon.

Carolyn J. Burton
Rita L. Burton
Witnesses

Anna W. Burton
owner

Be it remembered that on this 10th day of July 1964, before me the undersigned, a notary public in and for said County and State personally came Anna W. Burton who acknowledged that she did sign the foregoing plat and that the same is her free act and deed. In testimony whereof I have set my hand and notary seal on the day and date above written

SEAL

Notary Public, in and for Belmont County - Ohio

COUNTY ENGINEER

Approved for Record and tax map transfer.

Date July 22, 1964

G. J. Goccia
Belmont County Engineer

COUNTY COMISSIONERS

Approved for Record, subject to the rules and regulations governing the platting of subdivisions of land.

James Delgrado
Justin C. Smith
William H. Kearney

Date July 22, 1964

COUNTY AUDITOR

Transferred by Belmont County Auditor

Date July 23 1964 Don Oliveto Fee 3.50 Paid

COUNTY RECORDER

No. 61143
Received for Record JULY 23 1964
at 8:45 o'clock A.M.
Recorded JULY 28, 1964
in Belmont County Record of Plats $14.75 PAID
Volume 12 Page 91

Nick Munas
Recorder
By W. R. Calovini, Dep.

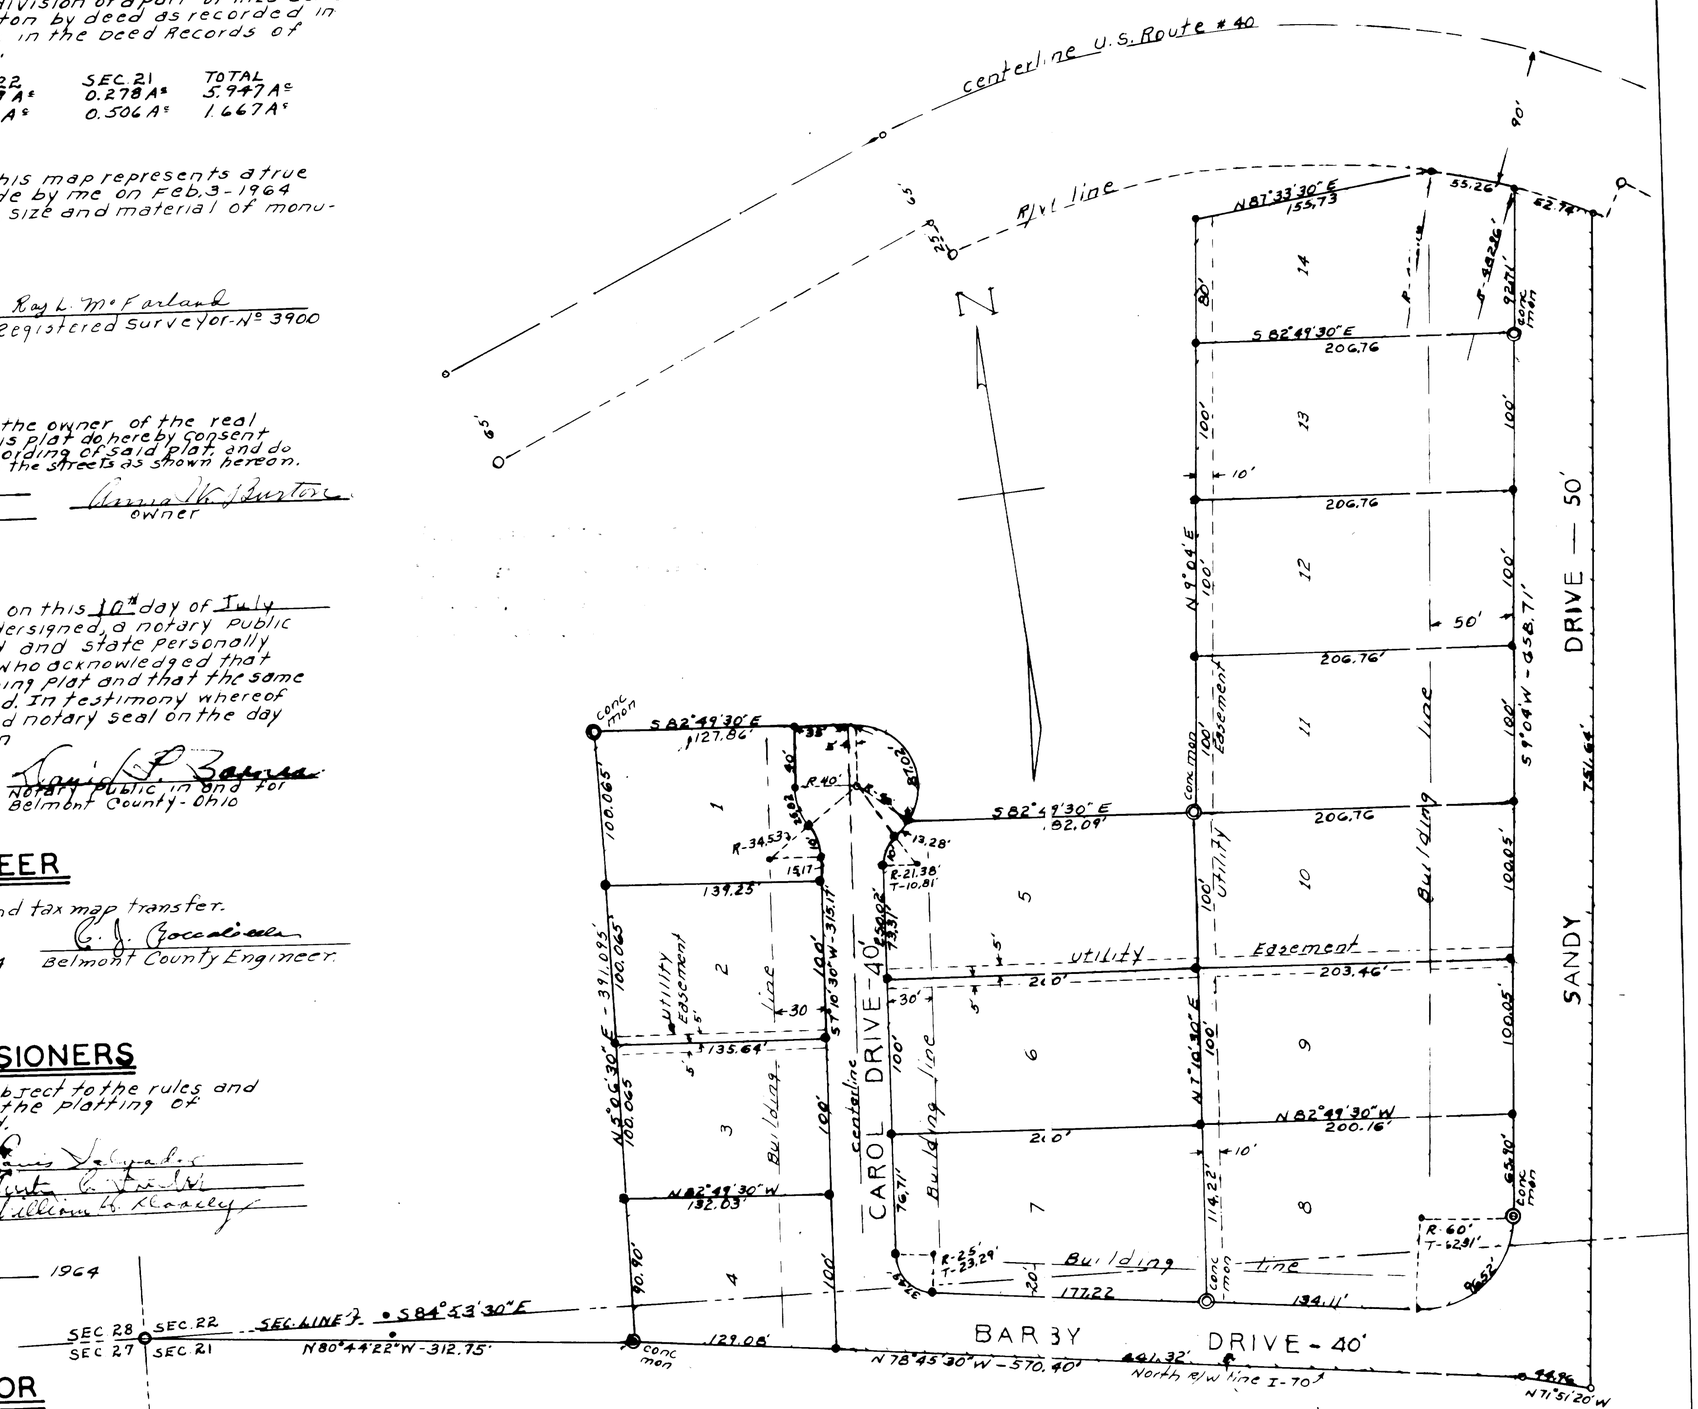

BURTON ESTATES

RICHLAND TWP. - BELMONT COUNTY - OHIO
SECTIONS 21 & 22 — TWP. 6 — RANGE 3
SCALE 1" = 60' — FEBRUARY, 1964.

• DENOTES IRON PIN

SHRIVER & MC FARLAND