CAB. C - SLIDE 366

108

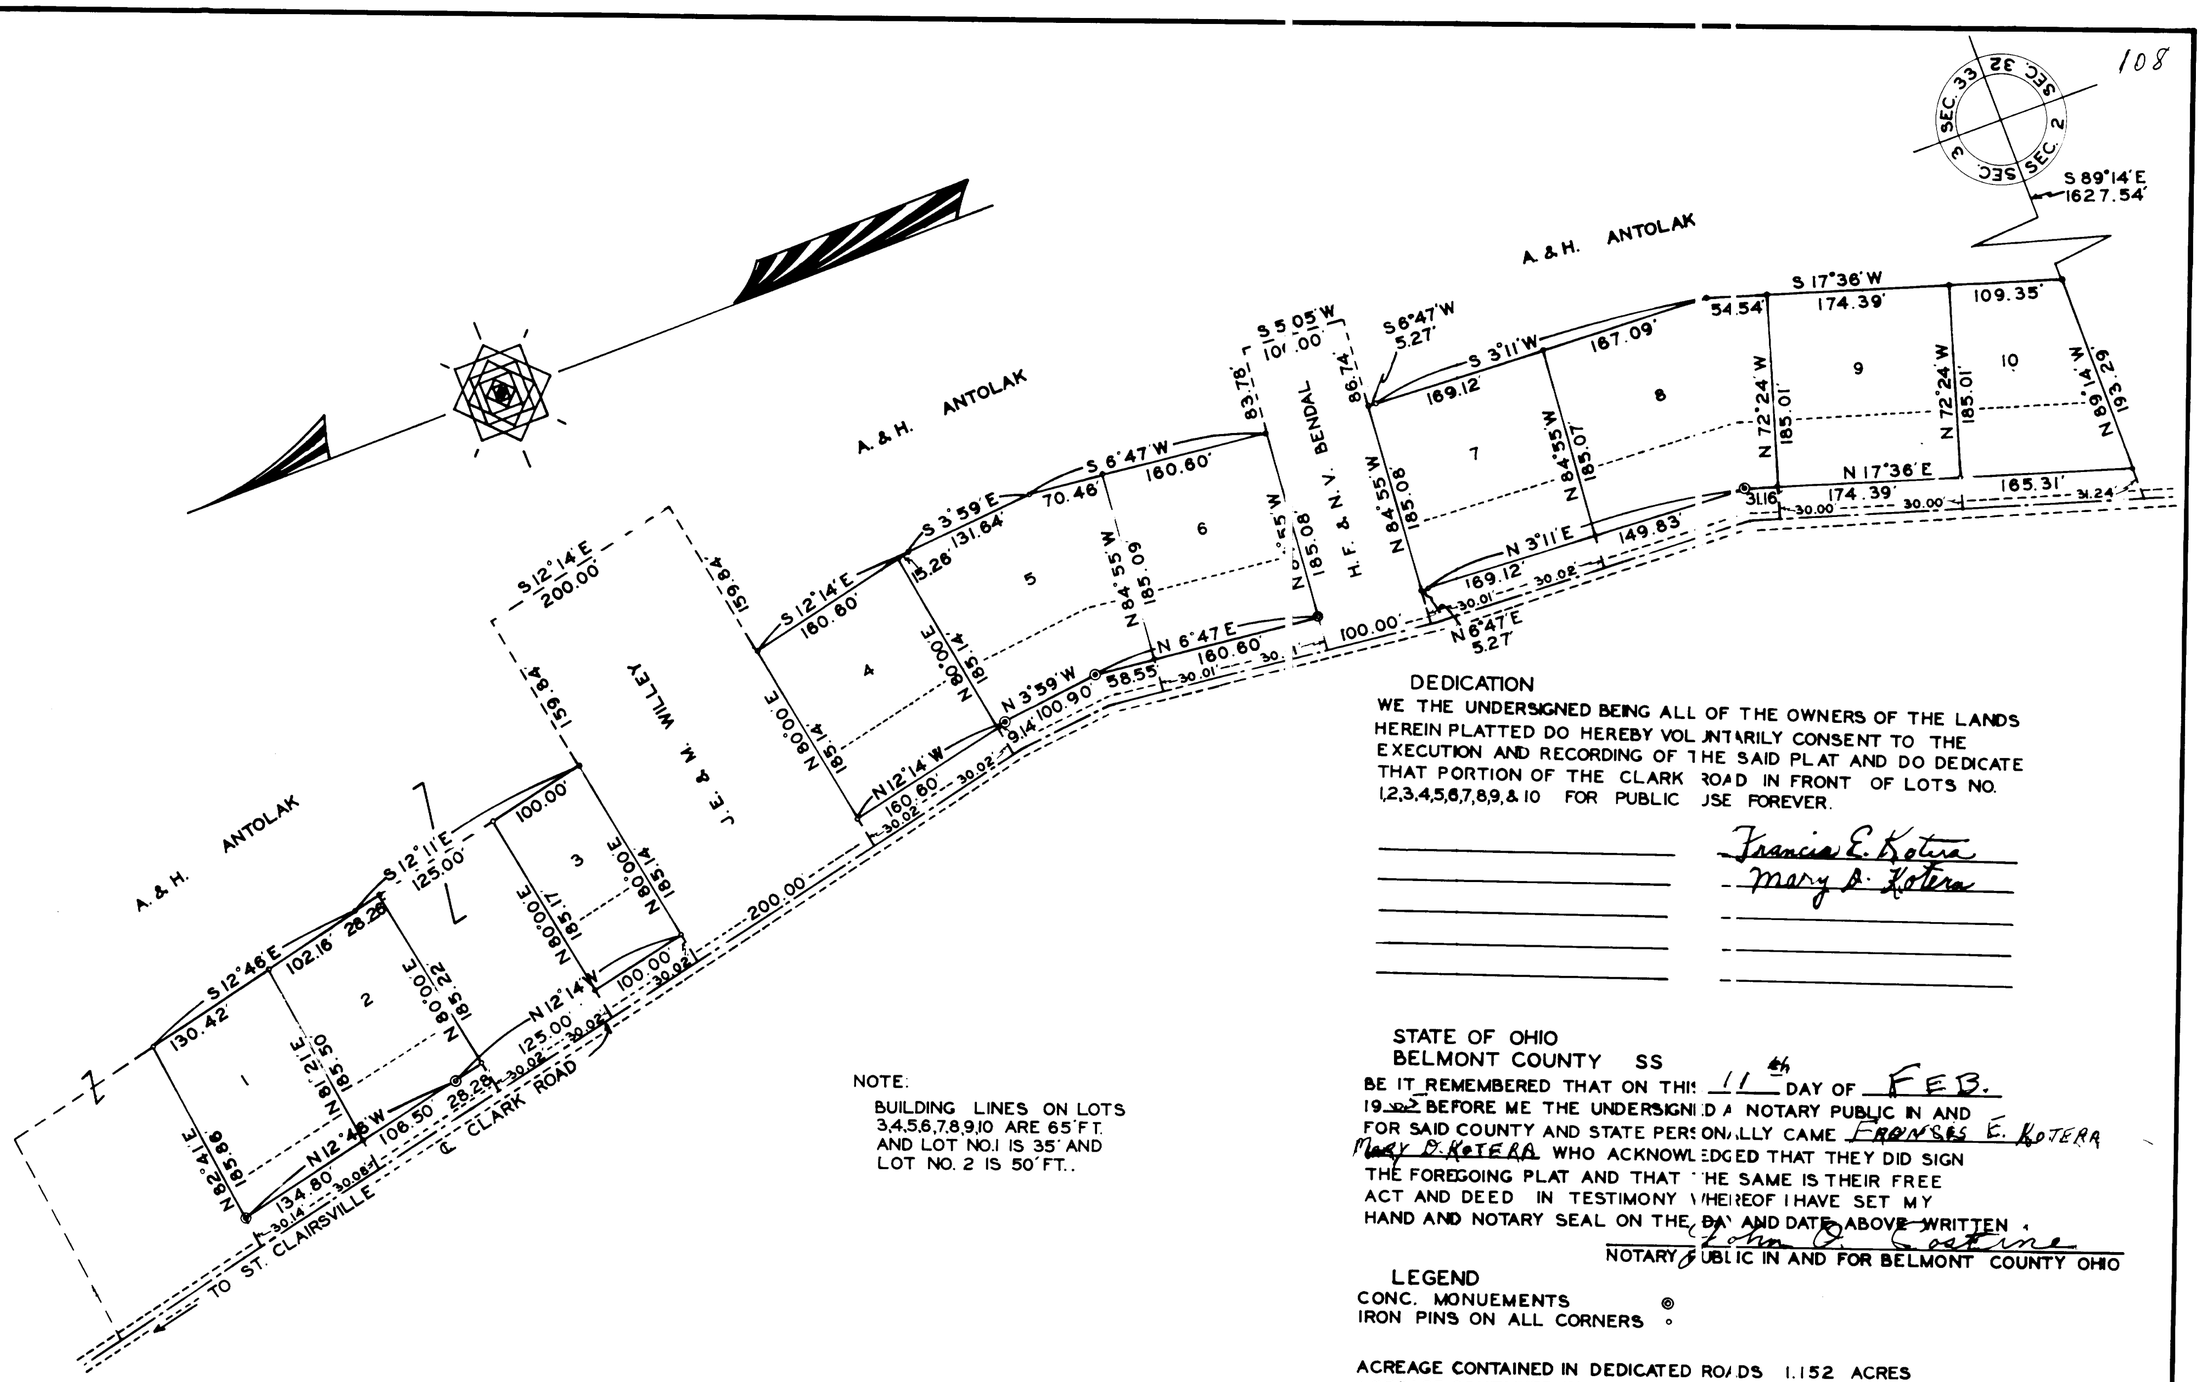

NOTE:

BUILDING LINES ON LOTS 3,4,5,6,7,8,9,10 ARE 65' FT. AND LOT NO.1 IS 35' AND LOT NO. 2 IS 50' FT..

OMAR SUBDIVISION

SECTION NO. 3 TOWNSHIP NO. 7 RANGE NO. 4
RICHLAND TOWNSHIP BELMONT COUNTY OHIO

SCALE 1"=100' DEC. 21, 1964

W. R. HERBERT CIVIL ENGINEER & SURVEYOR ST. CLAIRSVILLE OHIO

DEDICATION

WE THE UNDERSIGNED BEING ALL OF THE OWNERS OF THE LANDS HEREIN PLATTED DO HEREBY VOLUNTARILY CONSENT TO THE EXECUTION AND RECORDING OF THE SAID PLAT AND DO DEDICATE THAT PORTION OF THE CLARK ROAD IN FRONT OF LOTS NO. 1,2,3,4,5,6,7,8,9,& 10 FOR PUBLIC USE FOREVER.

Francis E. Kotera
Mary D. Kotera

STATE OF OHIO
BELMONT COUNTY SS

BE IT REMEMBERED THAT ON THIS 11th DAY OF FEB. 1965 BEFORE ME THE UNDERSIGNED A NOTARY PUBLIC IN AND FOR SAID COUNTY AND STATE PERSONALLY CAME FRANCES E. KOTERA Mary D. KOTERA WHO ACKNOWLEDGED THAT THEY DID SIGN THE FOREGOING PLAT AND THAT THE SAME IS THEIR FREE ACT AND DEED IN TESTIMONY WHEREOF I HAVE SET MY HAND AND NOTARY SEAL ON THE DAY AND DATE ABOVE WRITTEN.

John D. Costine
NOTARY PUBLIC IN AND FOR BELMONT COUNTY OHIO

LEGEND
CONC. MONUEMENTS ◎
IRON PINS ON ALL CORNERS ○

ACREAGE CONTAINED IN DEDICATED ROADS 1.152 ACRES
ACREAGE CONTAINED IN LOTS 6.571 ACRES
7.723 TOTAL ACRES

CERTIFICATE OF ENGINEER

I HEREBY CERTIFY THAT THIS MAP IS A TRUE AND CORRECT SURVEY MADE BY ME ON DEC. 1964 AND THAT ALL MONUMENTS ARE SET AS SHOWN William R. Herbert
E-16492 S-3521

COUNTY COMMISSIONERS

APPROVED FOR RECORD SUBJECT TO THE RULES AND REGULATIONS GOVERNING THE PLATTING OF SUBDIVISIONS OF LAND.

BELMONT COUNTY COMMISSIONERS
DATE 2-17 1965

James J. Salvador
William H. Godsey
ARTHUR BLAKE

COUNTY AUDITOR

TRANSFERED BY BELMONT COUNTY AUDITOR
DATE Mar-1- 1965 W. E. McCort Fee $3.50 PAID

COUNTY RECORDER

NO. 64650
RECEIVED FOR RECORD MARCH 1 1965
AT 2:30 O CLOCK P. M $14.75 PAID
RECORDED MARCH 15 1965
IN BELMONT COUNTY RECORD OF PLATS
VOLUME 12 PAGE 108
Nick Munas
RECORDER

COUNTY ENGINEER

APPROVED FOR RECORD [illegible] By WRC, Dep.
BELMONT COUNTY ENGINEER
DATE 3/1 - 1965