We, the undersigned owners of the land shown on this plat and survey, do hereby Assent to and adopt this subdivision of the same, and the same was made at our request. The streets and alleys as shown on this plat we hereby dedicate to public use.

Signed and acknowledged in presence of:
Kathryn M. Milbert Frank T. Kerr

Chris W. Heil
Caroline C. Heil

State Of Ohio, Belmont County, ss

Before me a Notary Public in and for said county personally appeared the above named Chris W. Heil and Caroline Heil, his wife, who acknowledged the above to be their signatures, In Witness Whereof, I have hereunto set my hand and official seal, At Martins Ferry, Ohio, this 15th day of October, 1937.

Frank T. Kerr Notary Public. L.S.

I hereby certify that the above Survey and Map Of Lots is correct, and is situated in Section 21, Township 4, Range 2, and known as and being a subdivision of a part of a 81+ acre tract of land conveyed by Caroline H. Burtoft, etux, to Chris W. Heil by deed dated June 10-1901 and recorded in Belmont County Record of deeds in Vol. 131 Page 58.

The numbers and dimensions of the Lots names and width of Roads, Streets and Alleys are as shown upon the map.
The subdivision or plat is enclosed by broken lines and embraces 2.869 Acres.
Iron Monuments are planted as shown on the map.

Don D. Secrest. Eng.

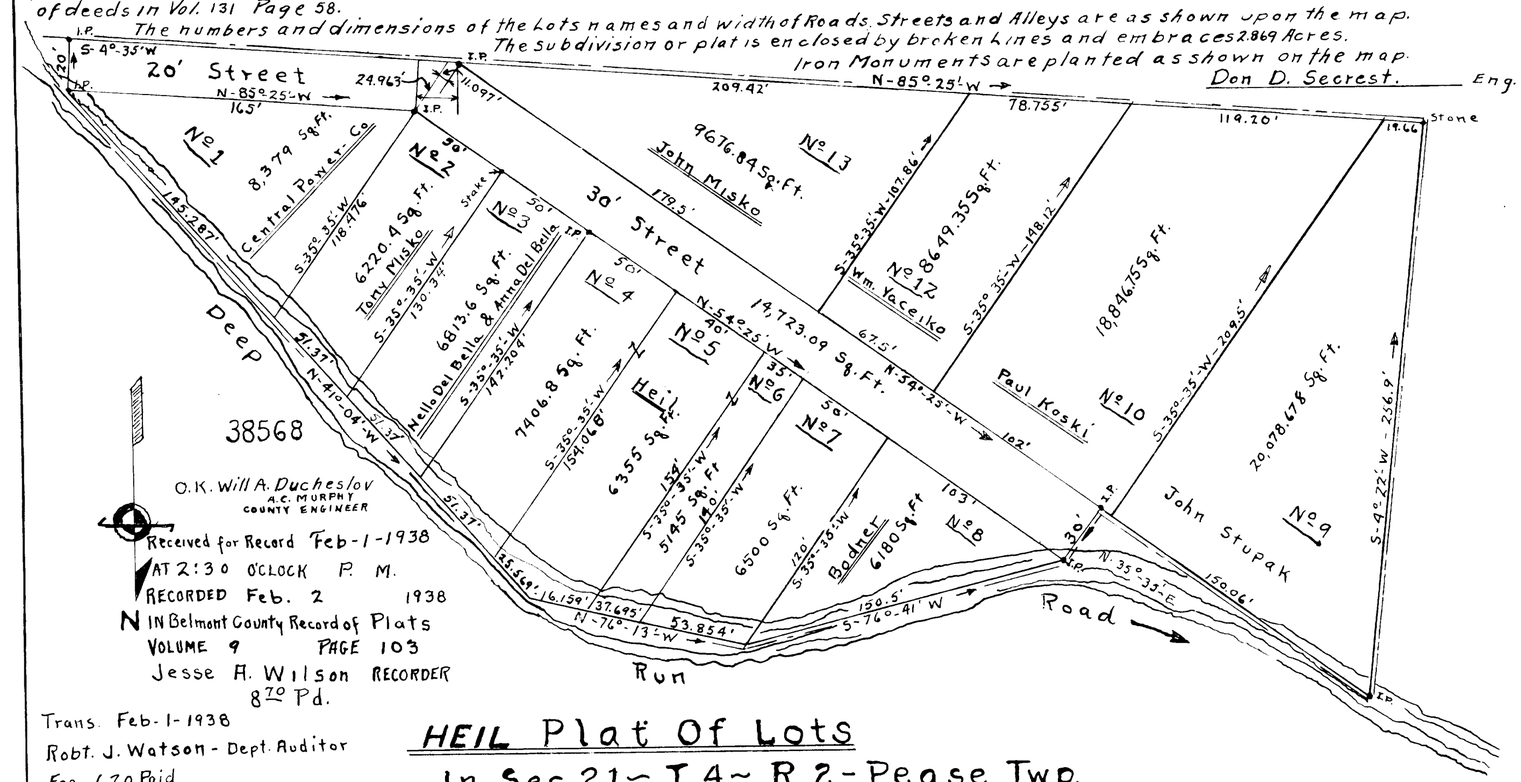

O.K. Will A. Ducheslov
A.C. MURPHY
COUNTY ENGINEER

Received for Record Feb-1-1938
AT 2:30 O'CLOCK P. M.
RECORDED Feb. 2 1938
IN Belmont County Record of Plats
VOLUME 9 PAGE 103
Jesse A. Wilson RECORDER
8.70 Pd.

Trans. Feb-1-1938
Robt. J. Watson - Dept. Auditor
Fee 1.20 Paid

HEIL Plat Of Lots
In Sec. 21 ~ T 4 ~ R 2 - Pease Twp.

Scale 1" = 50'-0"

D.D. Secrest - Eng Nº 2612