CAB. D- SLIDE 214

No. 2060

UPLAND PARK SUBDIVISION

SECOND ALLOTMENT.

SECS. 21-22, TP. 4, R. 2, JEFFERSON CO. AND PEASE TP., BELMONT CO., OHIO

SCALE: 1" = 100'

STEUBENVILLE, OHIO.
SEPT. 1, 1937.

E. W. WATSON
ENGINEER

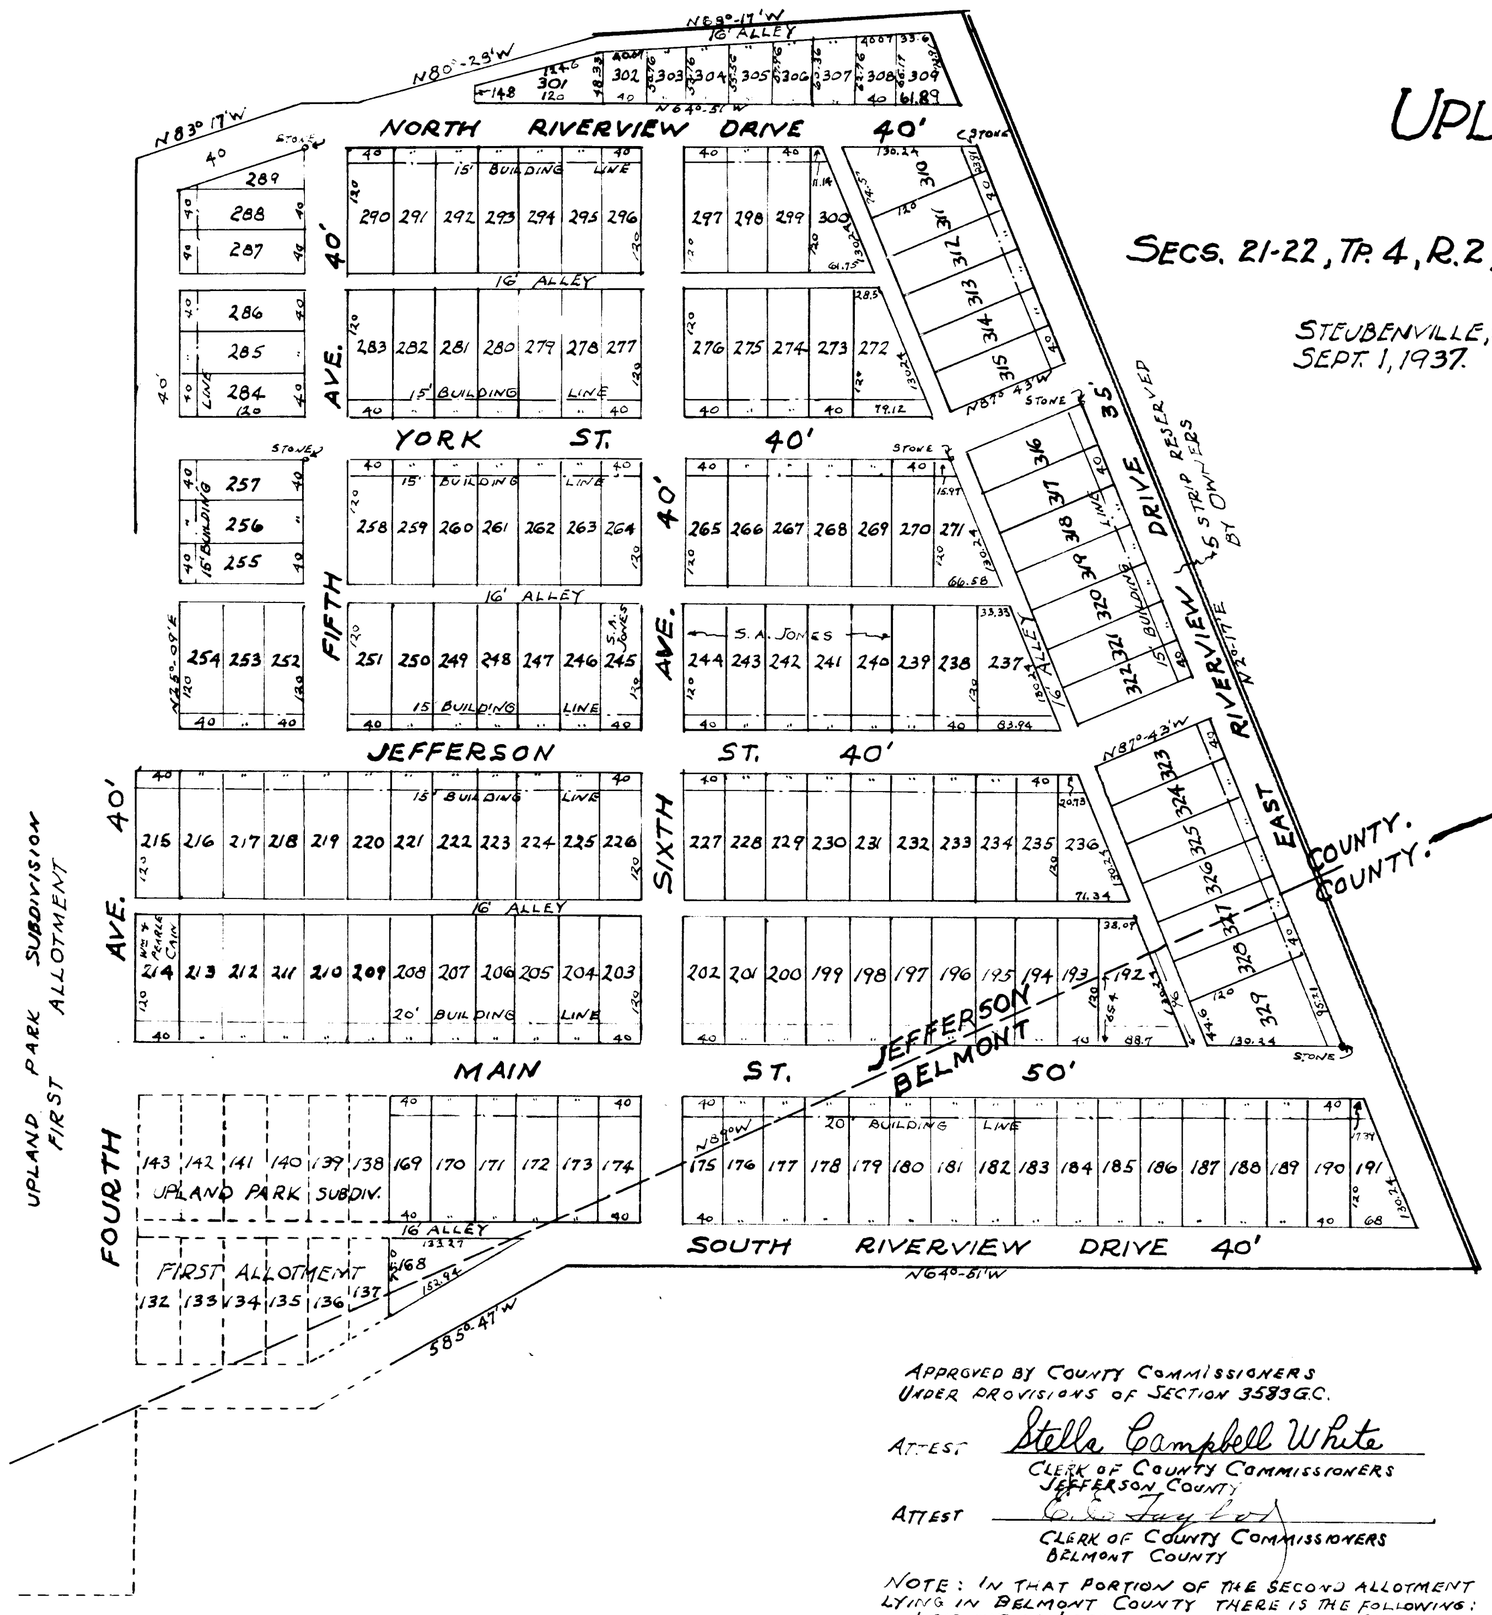

THIS PLAT CORRECTLY SHOWS A SUBDIVISION OF LANDS, LOCATED AS SHOWN HEREON AND AS LAID OUT AND PLATTED BY ME, THE UNDERSIGNED, AT THE REQUEST OF THE OWNER, DAVID H. PUGH.

E. W. Watson
ENGINEER

STATE OF OHIO }
COUNTY OF JEFFERSON } S.S.

I, DAVID H. PUGH DO HEREBY CERTIFY THAT THIS PLAT FULLY REPRESENTS A SUBDIVISION OF LANDS LAID OUT BY ME, THE UNDERSIGNED OWNER OF SAID PROPERTY, AND THAT THE LOTS ARE OF THE DIMENSIONS SHOWN ON THE PLAT.

SIGNED AND ACKNOWLEDGED IN THE PRESENCE OF

Thos. S. Jones
WITNESSES:

David H. Pugh
S. A. Jones OWNER
William Cain
Pearle Cain
CO-OWNERS

STATE OF OHIO }
COUNTY OF JEFFERSON } S.S.

PERSONALLY APPEARED BEFORE ME, A NOTARY IN AND FOR SAID COUNTY, THE ABOVE NAMED DAVID H. PUGH WHO SIGNED THIS PLAT AS OWNER AND WHO ACKNOWLEDGED THE SIGNING THEREOF TO BE HIS VOLUNTARY ACT AND DEED.

WITNESS MY HAND AND SEAL THIS 13rd DAY OF September 1937

Dorothy H. Boylan (L.S.)
NOTARY PUBLIC

DOROTHY H. BOYLAN
Notary Public
My Commission Expires 12/21/38

TRANSFERRED
SEPT. 29, 1937
H. E. Robinson
COUNTY AUDITOR
BY:
J. S. Wood

85649
STATE OF OHIO, JEFFERSON COUNTY, SS.
PRESENTED FOR RECORD Sept. 30 1937
AT 2:20 P. M.
RECORDED - October 7 1937
Vol. No. 6 PAGE 69
J. J. Gilligan
COUNTY RECORDER
RECORDING FEE $25.00

APPROVED BY COUNTY COMMISSIONERS
UNDER PROVISIONS OF SECTION 3583 G.C.

ATTEST Stella Campbell White
CLERK OF COUNTY COMMISSIONERS
JEFFERSON COUNTY

ATTEST C. C. Taylor
CLERK OF COUNTY COMMISSIONERS
BELMONT COUNTY

NOTE: IN THAT PORTION OF THE SECOND ALLOTMENT LYING IN BELMONT COUNTY THERE IS THE FOLLOWING:

LAID OUT IN LOTS	2.39 ACRES
" " " STREETS AND ALLEYS	1.80 "
RESERVED BY THE OWNERS	0.04 "

July 10, 1942
3:30 P.
July 10 42
Plats 114
W. J. McCart
RECORDERS FEE - $5.60 PAID