CAB. D SLIDE 252

VACATION OF A STREET

IN LINDALE'S ADDITION TO ST. CLAIRSVILLE

RICHLAND TWP. Sec. 4&10, TOWNSHIP 7, RANGE 4

0 50 100 200

SCALE IN FEET

City of St. Clairsville

Passed by ordinance No: 1180

This 5th day of Feb, 1979

Harry Myers Jr.
President of Council

Mayor

Certification

I hereby certify that this Plat was prepared by me on Dec. 4, 1978 in accordance with section 711.17 of the Ohio Revised Code.

John W. Tuffle

Registered Surveyor No. 4595

For Ordinance No. 1180, see Volume 583, Page 627 of the deed Records

County Engineer

Accepted for Record
This 22nd day of Feb. 1979

Fred F. Bennett
Belmont County Engineer

County Auditor

Approved by County Auditor
Fee: 1.05 PAID Date 2/23/79

H. O. Hall
Auditor
By: Pat Castricone

County Recorder

No. 146084

Received for record FEB. 23 1979, at 11 o'clock AM

Recorded FEB. 28, 1979

Cabinet D, Slide 252

Belmont County Record of Plats

$17.50 FEE PAID
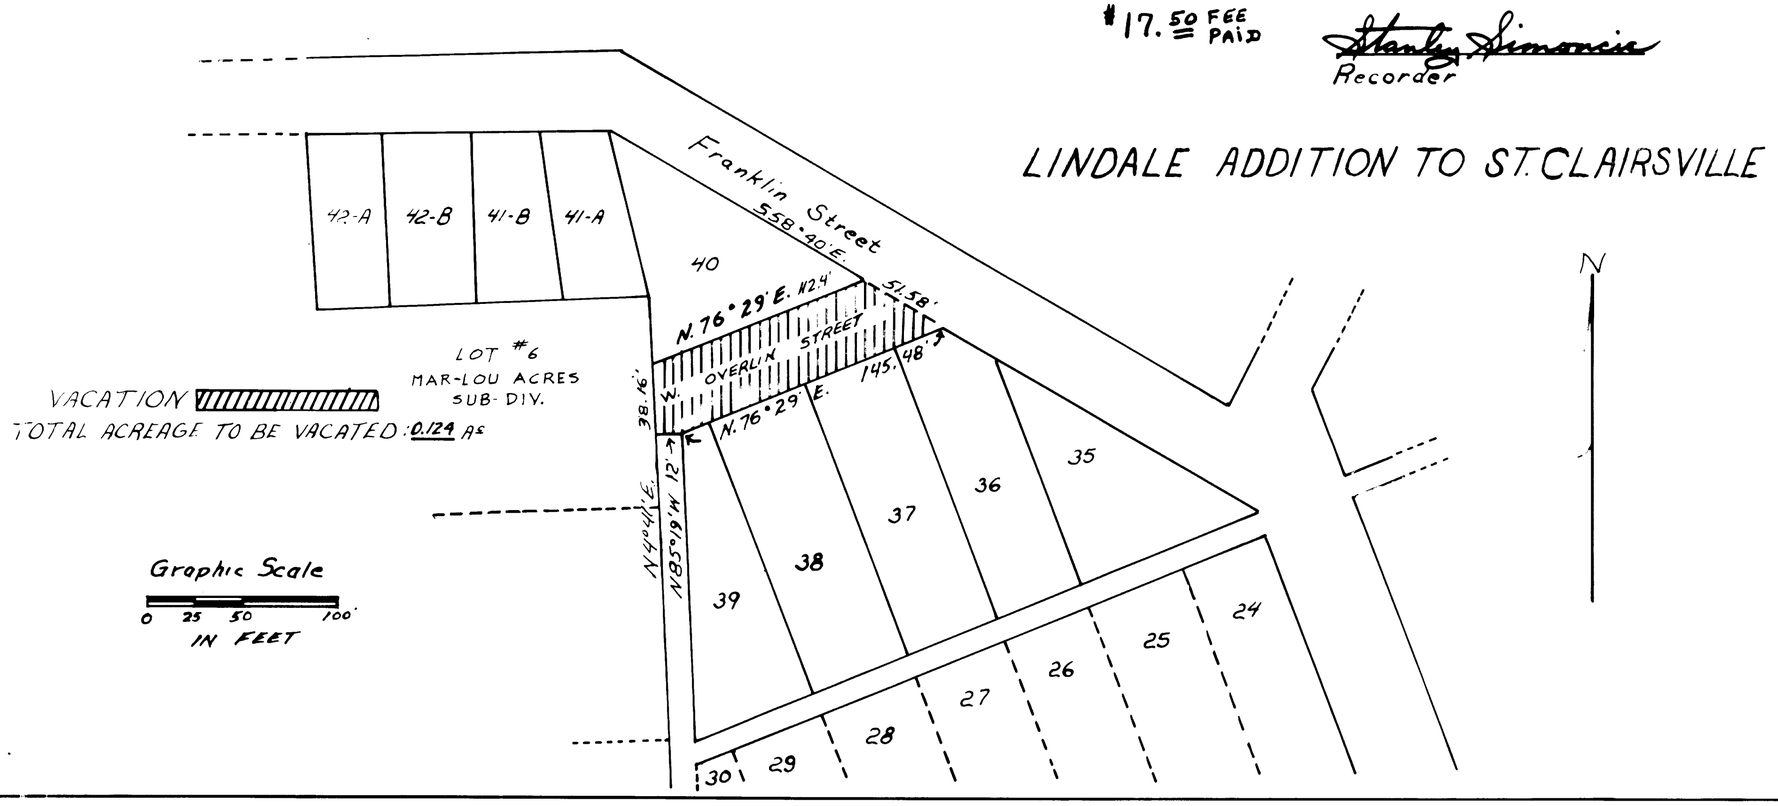
Stanley Simonsic
Recorder