(10)

CRESCENT VIEW

COLERAIN TOWNSHIP

BELMONT COUNTY, OHIO 1971

Sec.25,T.7, R.3

SCALE 1" = 50'

FRED F BENNETT COUNTY ENGINEER

Cab. B Slide. 214

REVISED	2-2011				

NO.	NAME	VOL.	PG.	ACRES
47	Hale, Christine A.	700	137	

CRESCENT VIEW

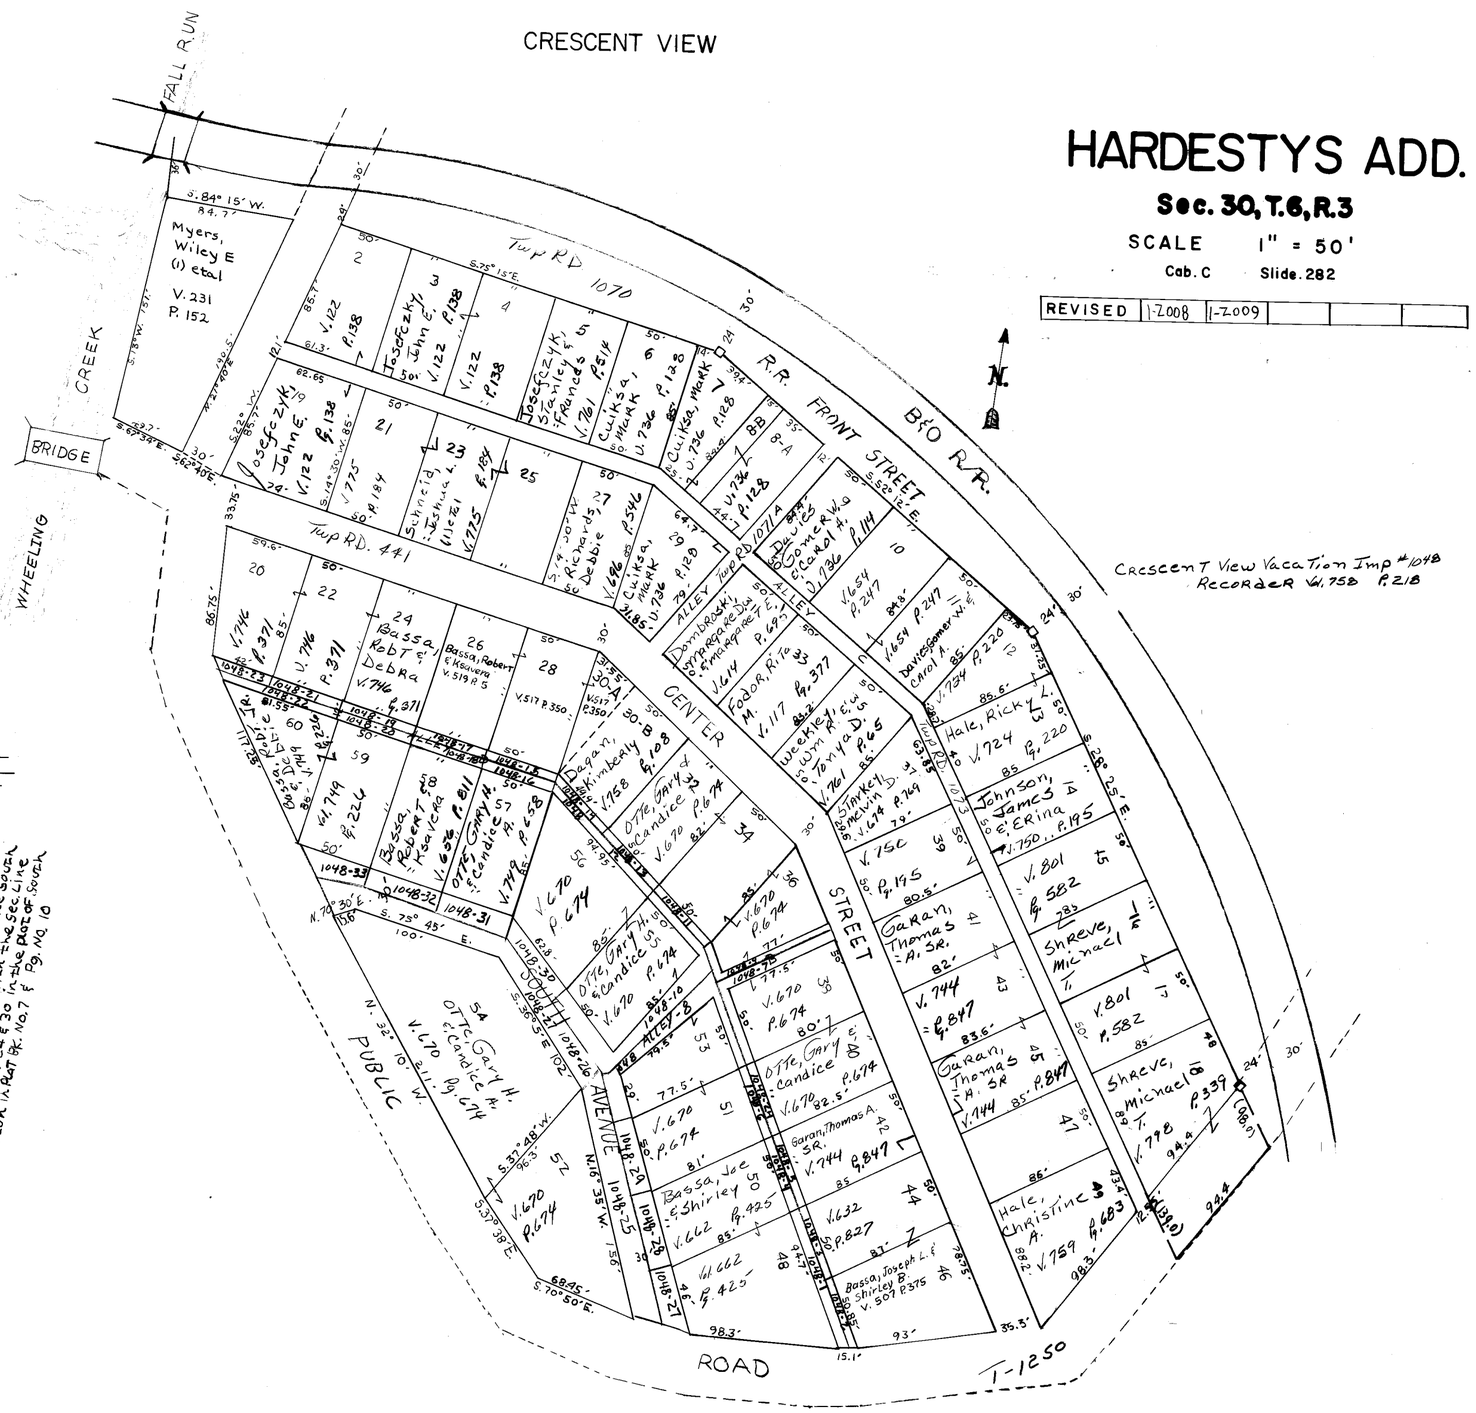

HARDESTY'S ADD.

AC. IN ROAD .206
AC. IN LOTS 1.664
TOT AC. 1.869

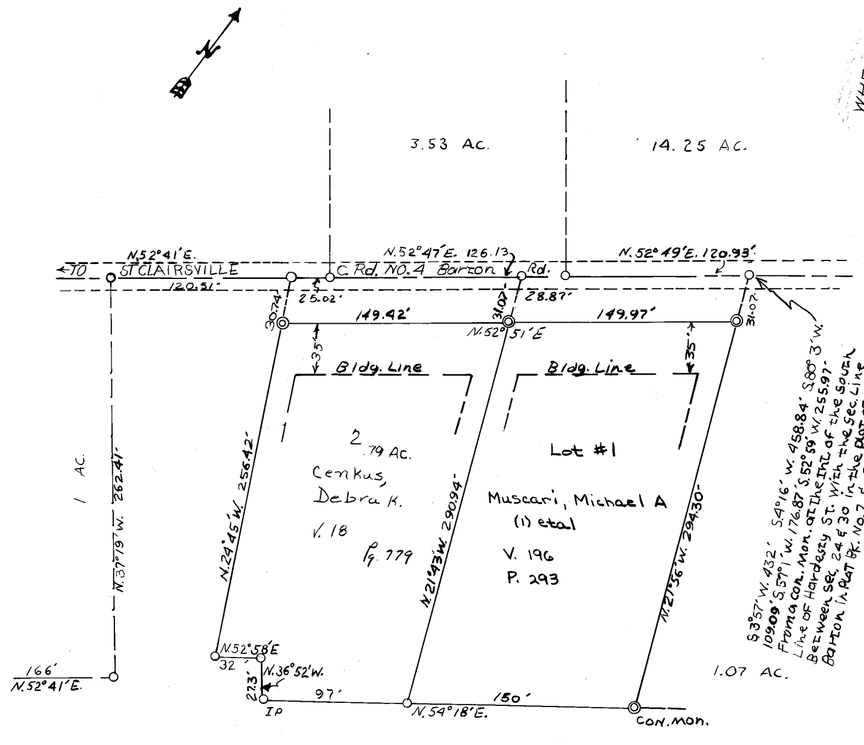

WM. F. ADD. HARDESTY

HARDESTYS ADD.

Sec. 30, T.6, R.3

SCALE 1" = 50'

Cab. C Slide. 282

REVISED	1-2008	1-2009			