(13)

1ST. ADDITION NORTH LAWN

COLERAIN TOWNSHIP

BELMONT COUNTY, OHIO 1971

SEC. 7, T. 7, R.3

SCALE IN FEET

0 50 100 150

Cab. A Slide. 91

REVISED 2-2011

2nd. ADDITION NORTH LAWN

COLERAIN TOWNSHIP

BELMONT COUNTY, OHIO 1973

SEC. 7, T. 7, R.3

SCALE IN FEET

0 50 100 150

Cab. C Slide. 211

REVISED

NO.	NAME	VOL.	PG.	AC.
27-A	Armstrong, T. T. et al	580	518	0.18
27-1	Arm, Thomas T. & Paula H.	698	2.15	

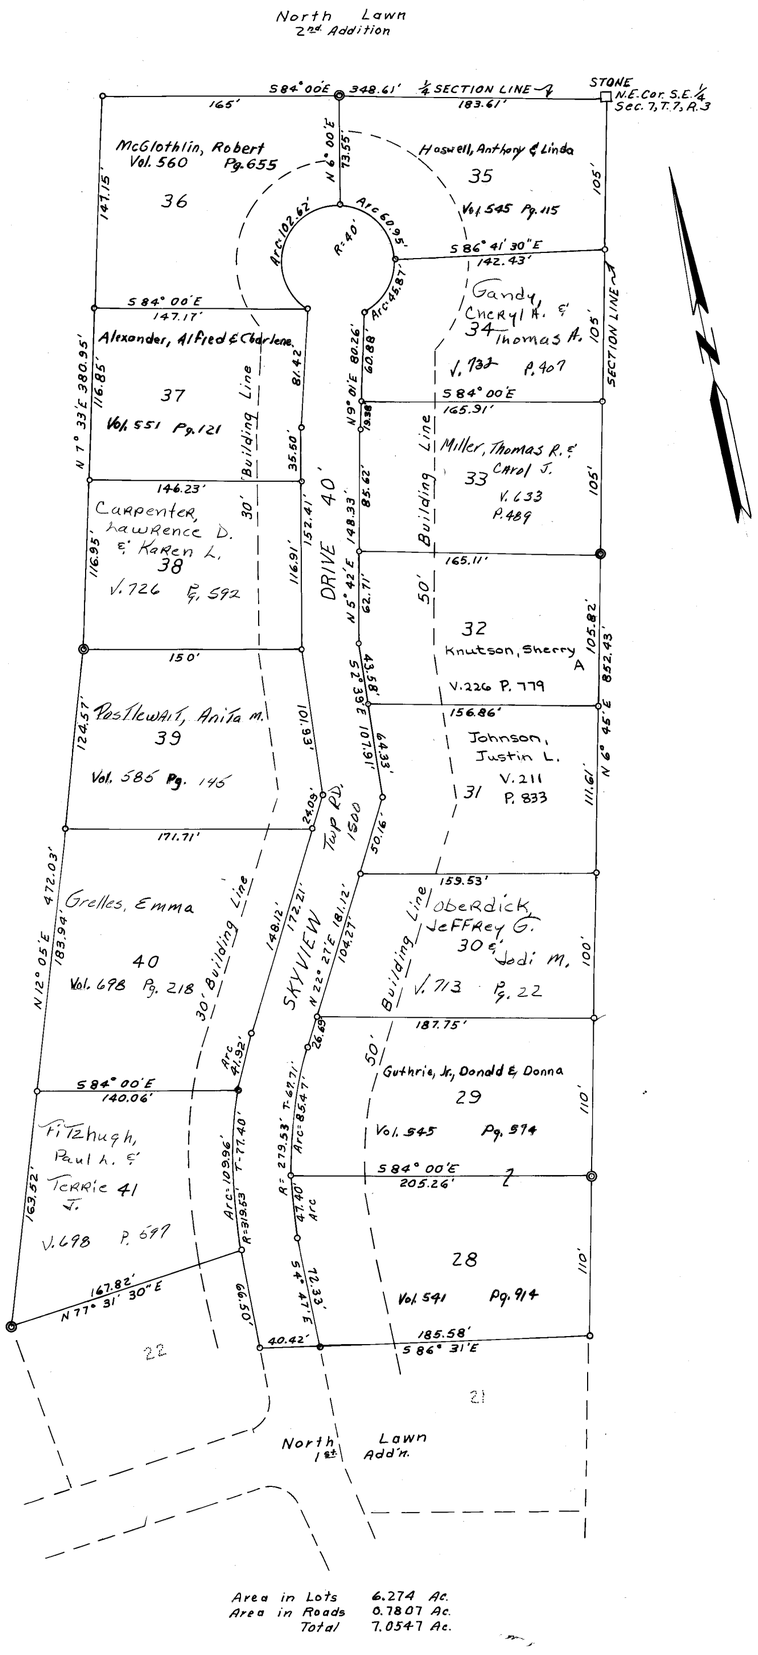

Area in Lots 6.274 Ac.
Area in Roads 0.7807 Ac.
Total 7.0547 Ac.

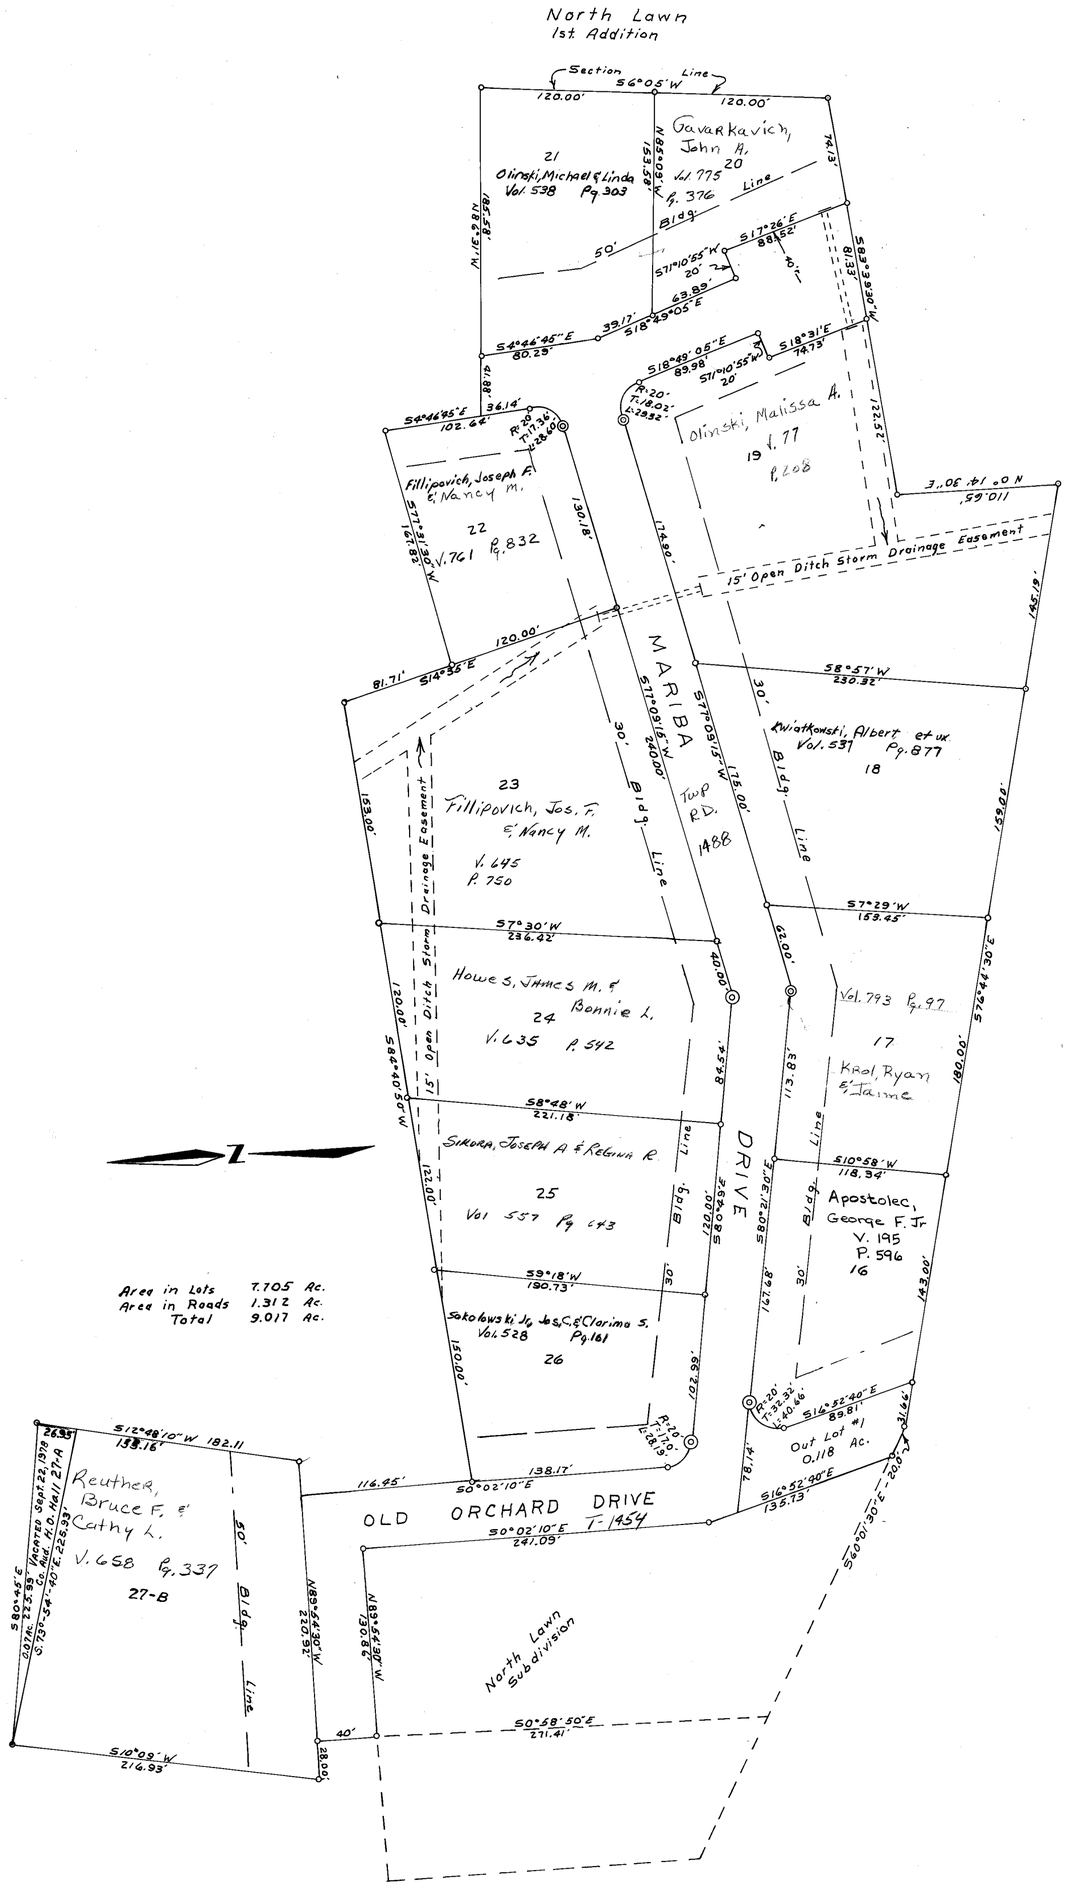

Area in Lots 7.705 Ac.
Area in Roads 1.312 Ac.
Total 9.017 Ac.