2 GREEN ACRES 2nd. ADD.

MEAD TOWNSHIP SEC. 32 T. 2 R. 2
BELMONT COUNTY, OHIO 1987
LOTS 29-45
Cab. D SL. 295

GREEN ACRES SUB-DIV. 1

MEAD TOWNSHIP SEC. 32 T. 2 R. 2
BELMONT COUNTY, OHIO
LOTS, 1 TO 25 RECORDED Vol. II P. 47 Cab. C SL. 48
1 ST. ADD. LOTS 26 TO 28 RECORED Vol. II P. 79 Cab. C SL. 82
FRED F BENNETT COUNTY ENGINEER
SCALE 1" = 50'

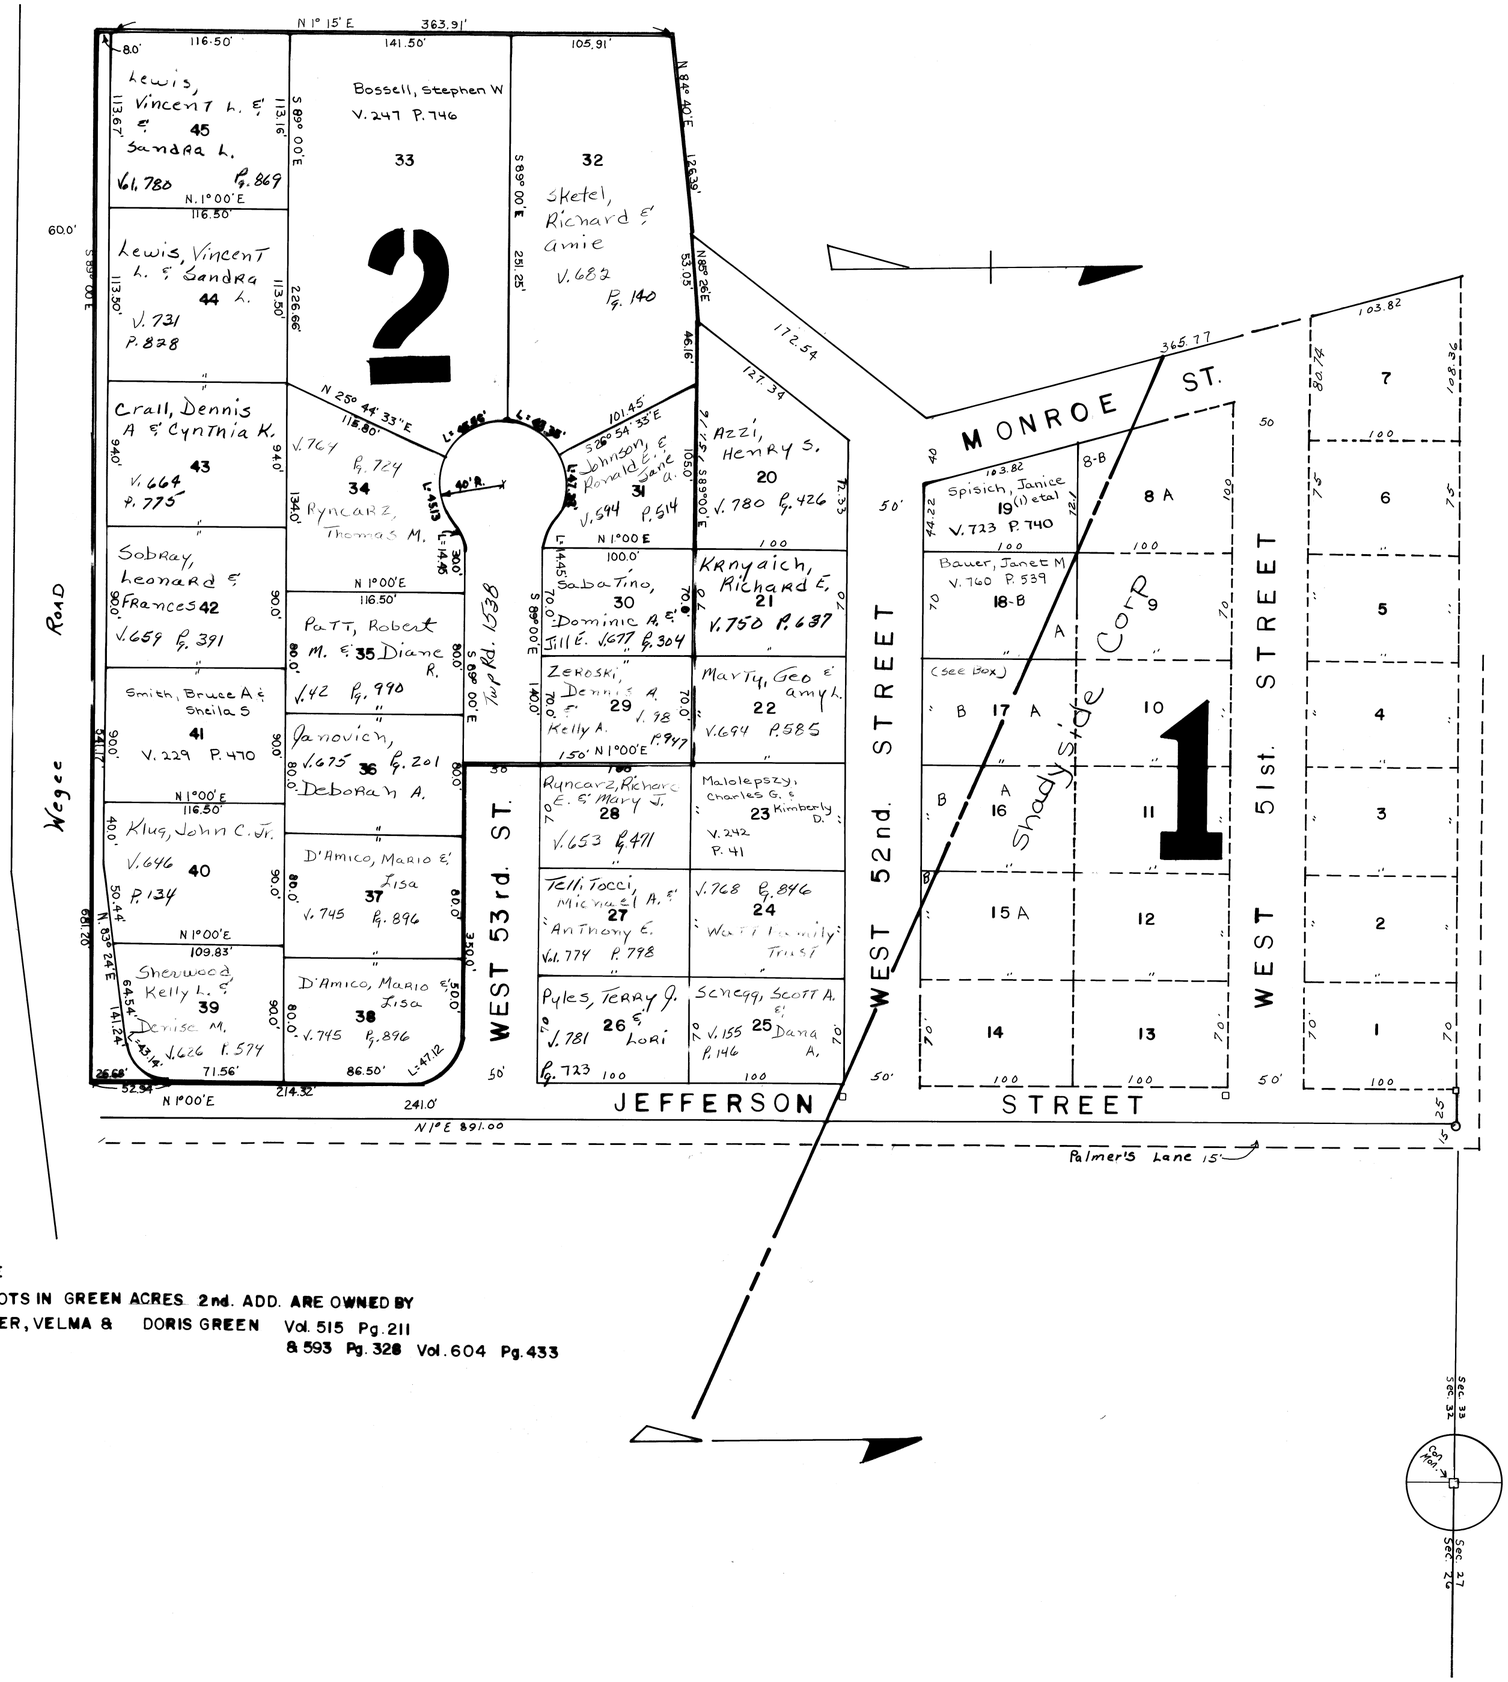

REVISED	12-2010			

NO	NAME	VOL	PG	ACRES
8-B	Gatto, Helen C.	727	307	
15-B	McQuillian, Thomas H & Debra L	164	280	
16-B	Mellott, Frances E & Joyce M	633	858	
17B	Campbell, Ross G. etal	561	862	

NOTE
ALL LOTS IN GREEN ACRES 2nd. ADD. ARE OWNED BY
COULTER, VELMA & DORIS GREEN Vol. 515 Pg. 211
& 593 Pg. 328 Vol. 604 Pg. 433