REVISED			

NO	NAME	VOL	PG	AC.

TOTTERDALE
PEASE TOWNSHIP
BELMONT COUNTY, OHIO 1987

Sec. 28 T. 3 R. 2
SCALE 1" = 50'

FRED F. BENNETT COUNTY ENGINEER

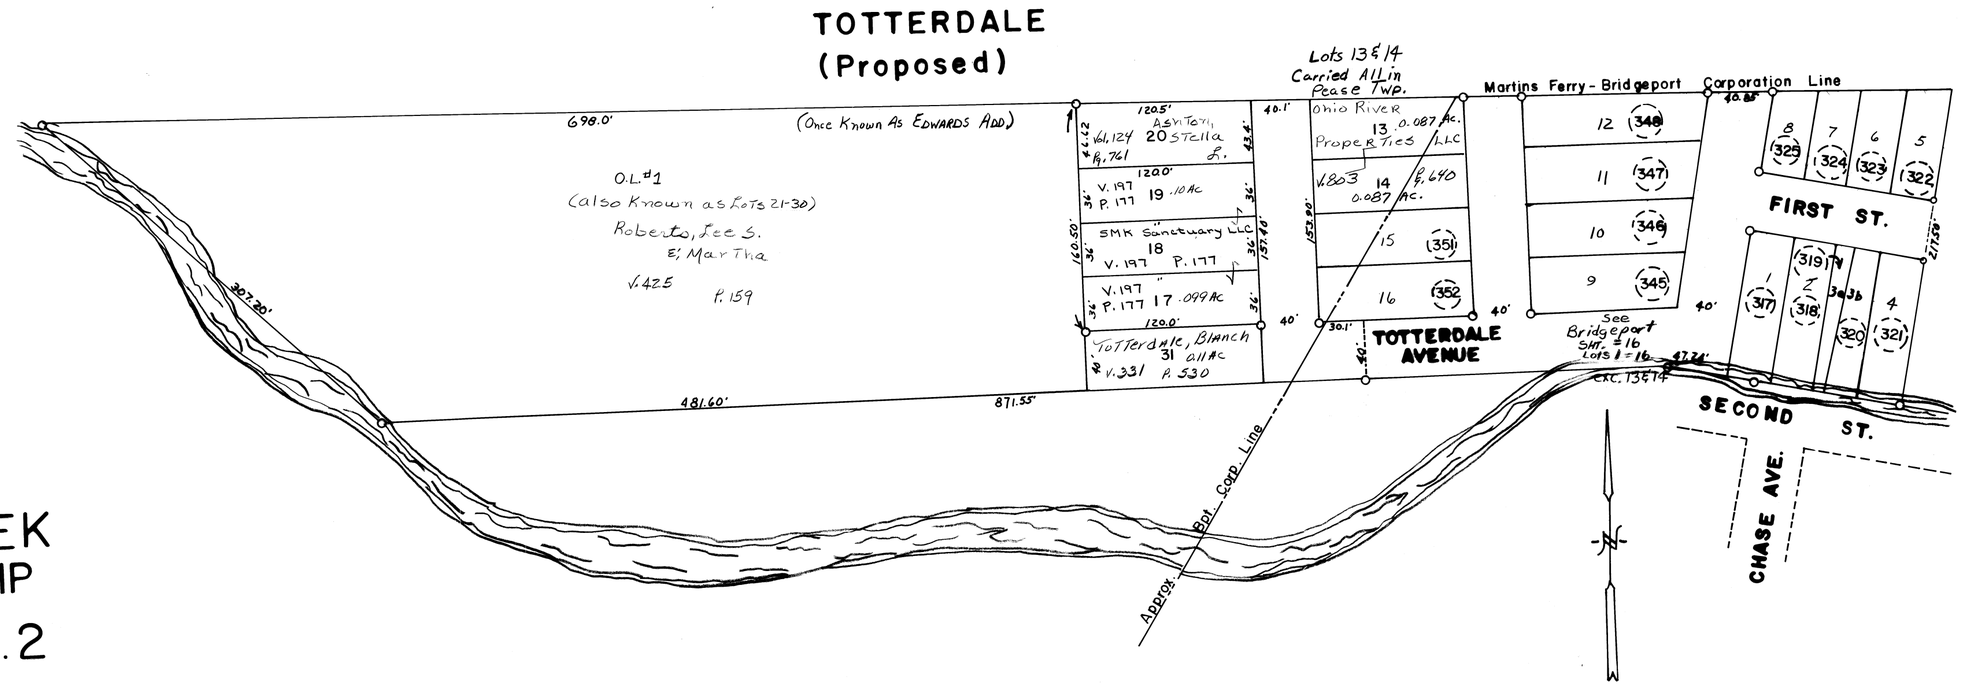

JOS. PABOUCEK
PEASE TOWNSHIP
BELMONT COUNTY, OHIO 1987

Sec. 26 T. 4 R. 2
SCALE 1" = 50'

FRED F BENNETT COUNTY ENGINEER

CAB. C SL. 288

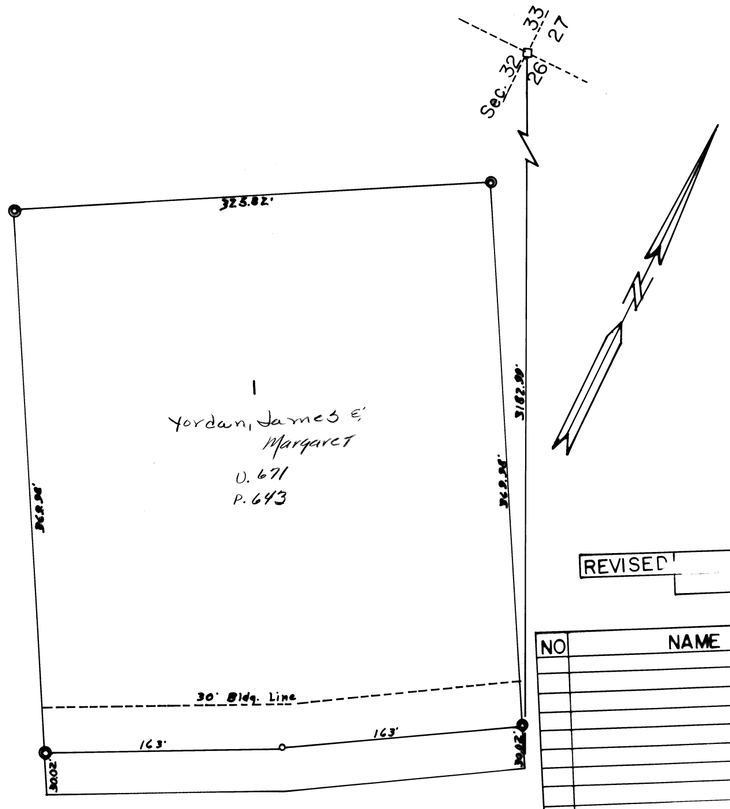

REVISED			

NO	NAME	VOL	PG	AC.

CRONIN
PEASE TOWNSHIP
BELMONT COUNTY, OHIO 1987

Sec. 30 T. 3 R. 2
SCALE 1" = 50'

FRED F. BENNETT COUNTY ENGINEER

CAB. D SL. 135

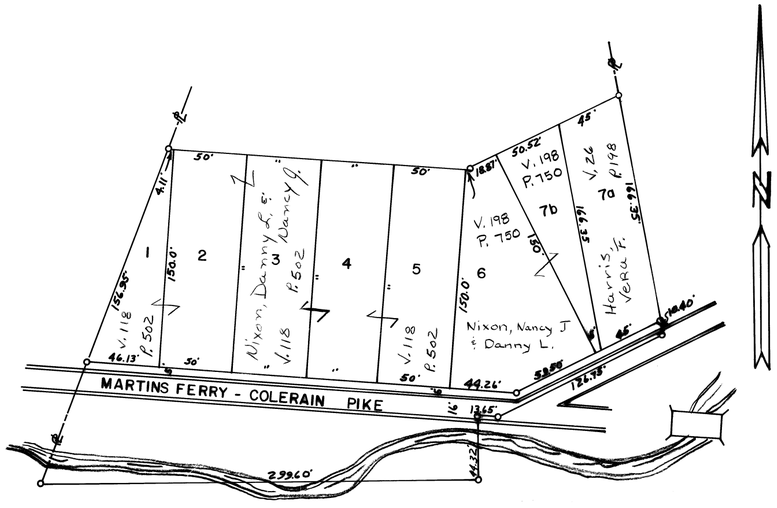

REVISED	6-2010		

NO	NAME	VOL	PG	AC.