BLAINE, OHIO
PEASE TOWNSHIP

SCALE
0 50' 100' 150' 200'

CRYMBLES SUBDIVISION
Sec. 15 T.6 R.3
CAB. B SL. 129

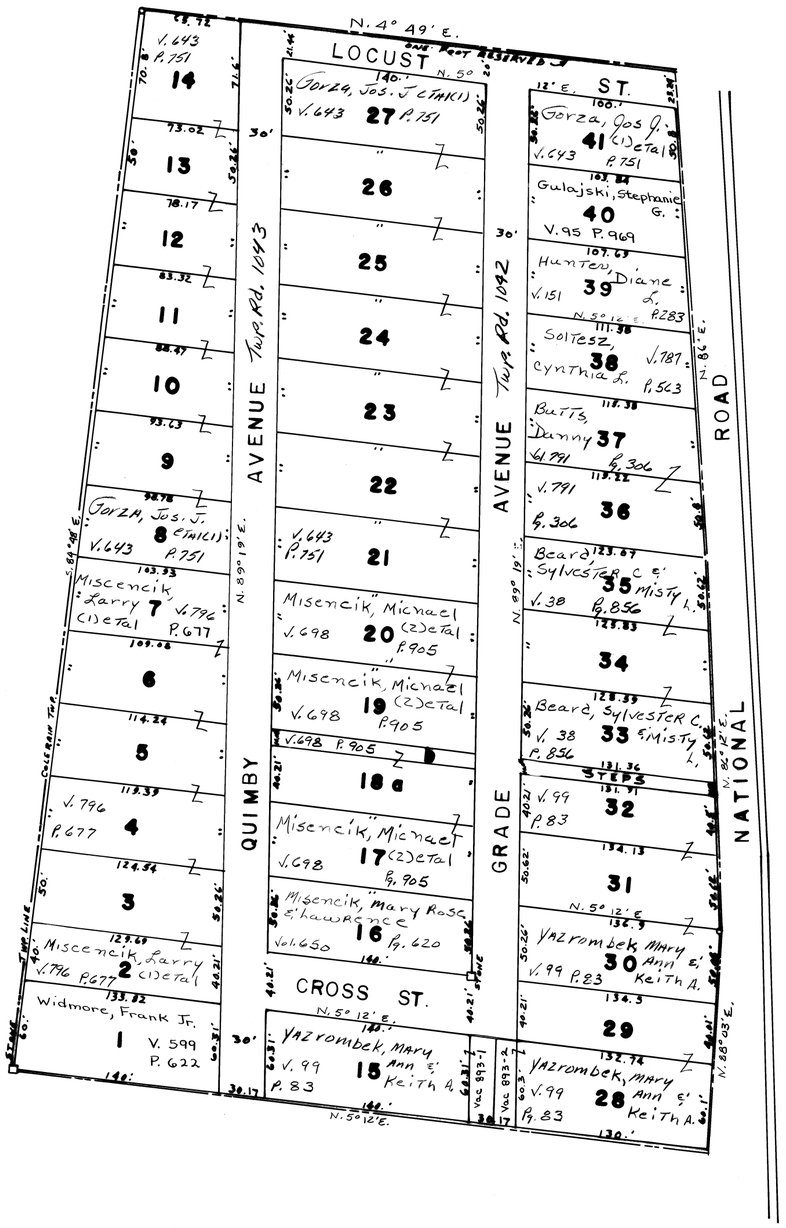

LOT NO.	NAME	VOL	PG.

REVISED

1 L.C. SEABRIGHT PLAT OF LOTS
Sec. 9 & 15 T.6 R.3
CAB. D SL. 110

2 ADDITION TO L.C. SEABRIGHT'S PLAT OF LOTS
CABINET E SLIDE 132
SECTIONS 9 & 15, TWP. 6, RANGE 3
PEASE TOWNSHIP, BELMONT COUNTY, OHIO

LOT NO.	NAME	VOL	PG

* Original deed of form (V.59 P.379) states that part is in Sec. 9 & part in Sec. 15.

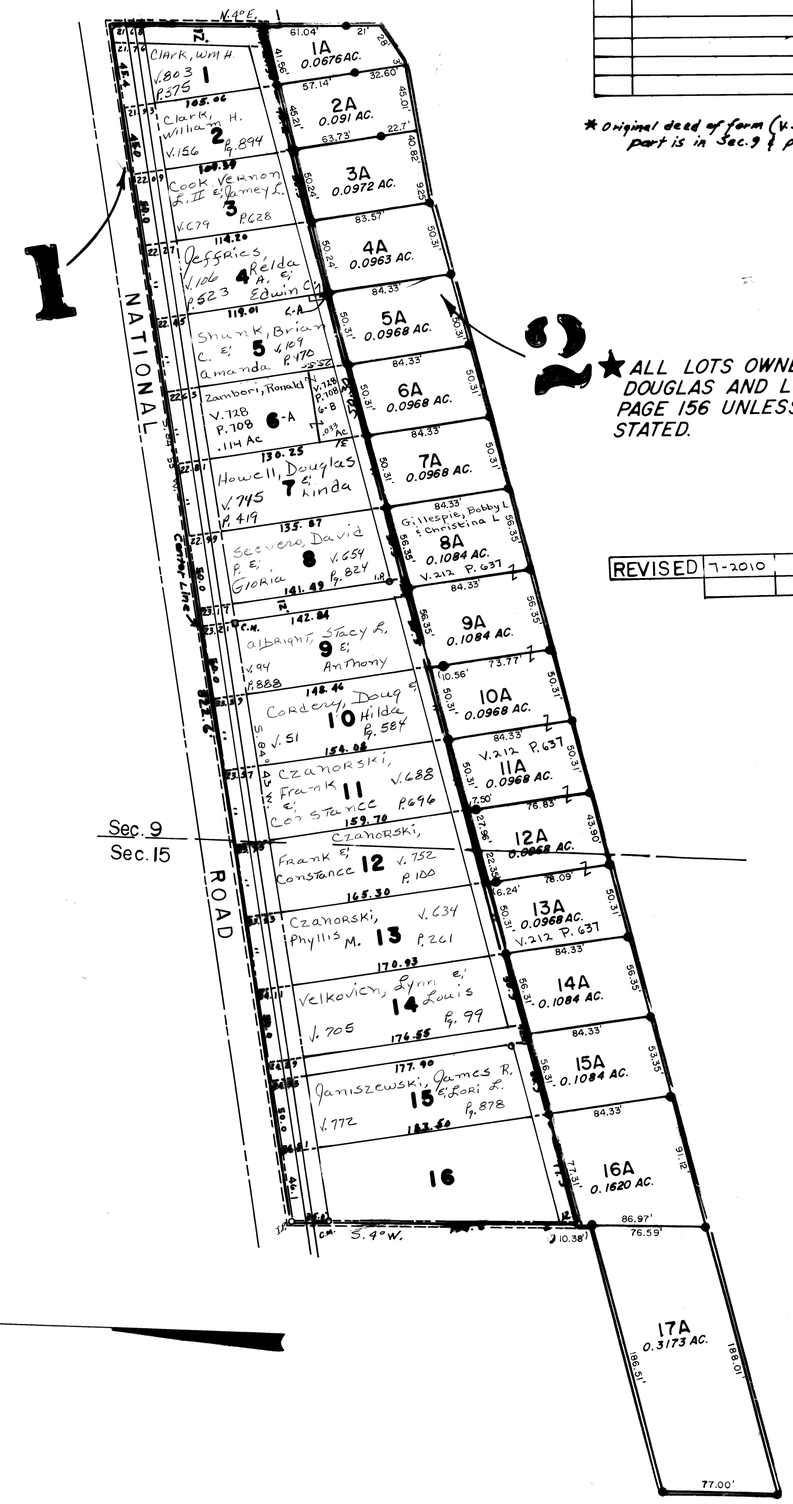

★ ALL LOTS OWNED BY HOWELL, DOUGLAS AND LINDA VOL. 700 PAGE 156 UNLESS OTHERWISE STATED.

REVISED 7-2010