BEL CAPRE NO. 1-2-3-4

PULTNEY TOWNSHIP

BELMONT COUNTY, OHIO 1976, 1978, 1980, 1985

Sec. 6, T. 5, R.3

SCALE IN FEET

0 25 50 100 150 200

REVISED					

1 BEL CAPRE NO. 1 Cab. D Slide. 79

2 BEL CAPRE NO. 2 Cab. D Slide. 247

3 BEL CAPRE NO. 3 Cab. D Slide. 288

4 BEL CAPRE NO. 4 Cab. D Slide 370

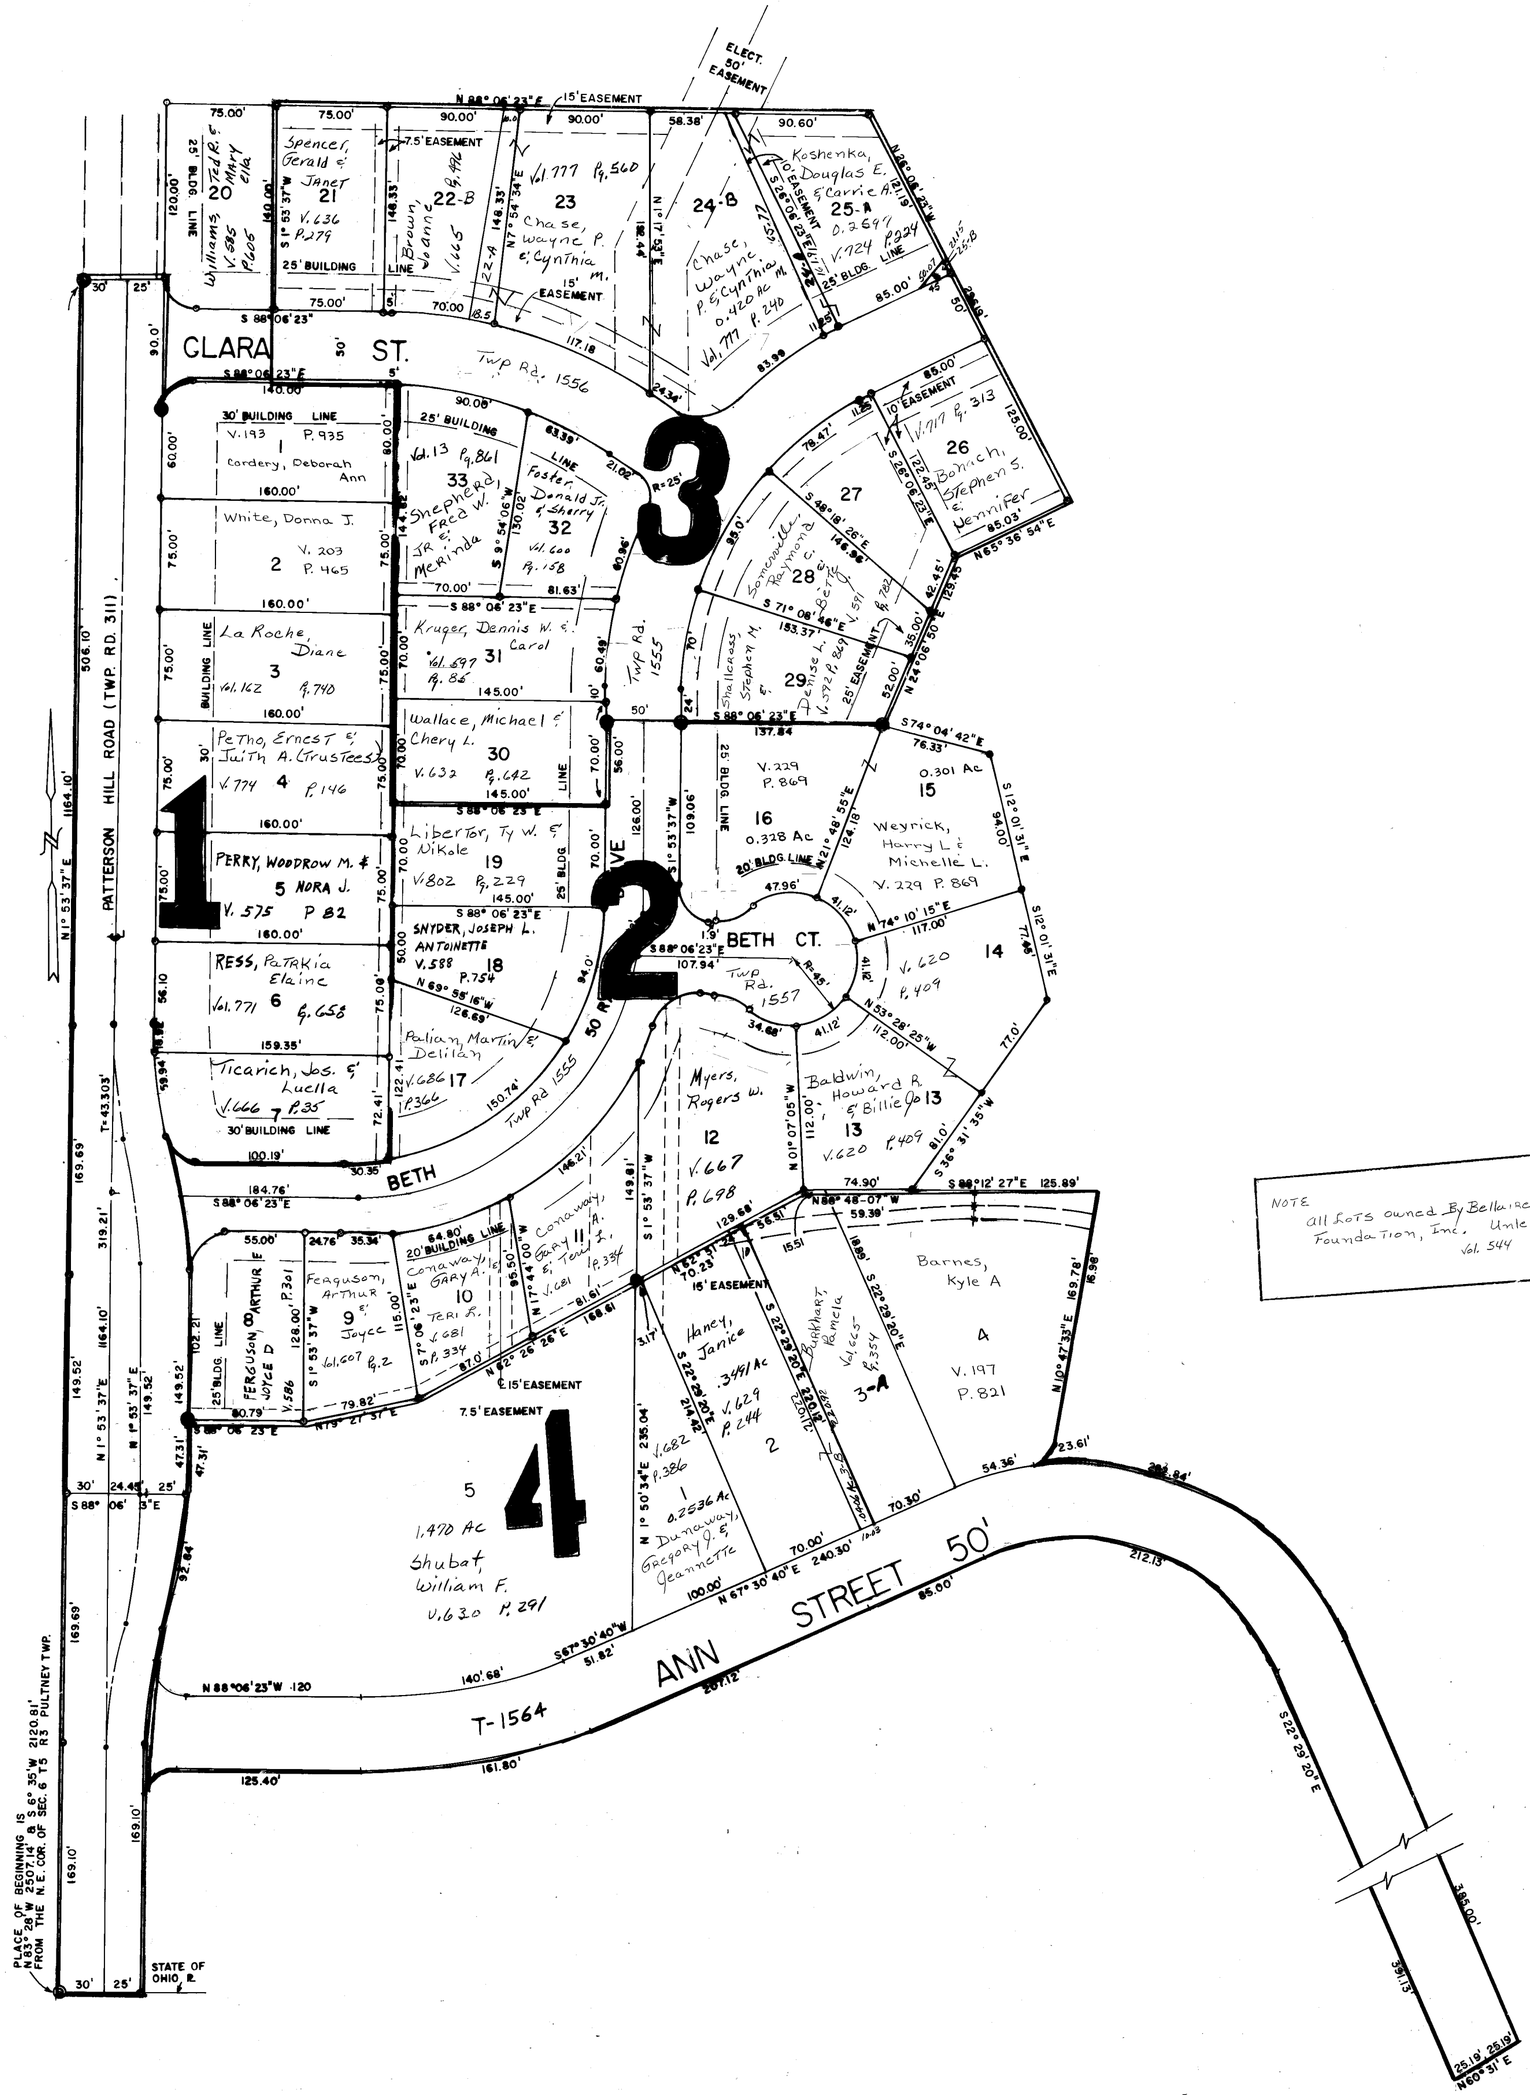

NOTE
all lots owned By Bellaire Housing Foundation, Inc. Unless Otherwise Shown Vol. 544 P. 102

NO.	NAME	VOL	PG	ACRES
22-A	Chase, Wayne P. & Cynthia M.	777	560	0.0490
25-E	Masse, Carol C.	761	510	.0113
24-A	Koshenka, Douglas E. & Carrie A.	724	224	0.034
27	Firman, Thomas E. & Marianne V.	802	690	