DINSMORE'S 3rd. ALLOTMENT

UNION TOWNSHIP

BELMONT COUNTY, OHIO 1970

Sec. 6, T.8, R,5

SCALE 1" = 50'

FRED F BENNETT COUNTY ENGINEER

CABINET D SLIDE 175

REVISED	1-2010	2-2011			

NO.	NAME	VOL.	PG.	ACRES

DINSMORE'S ADD'N.

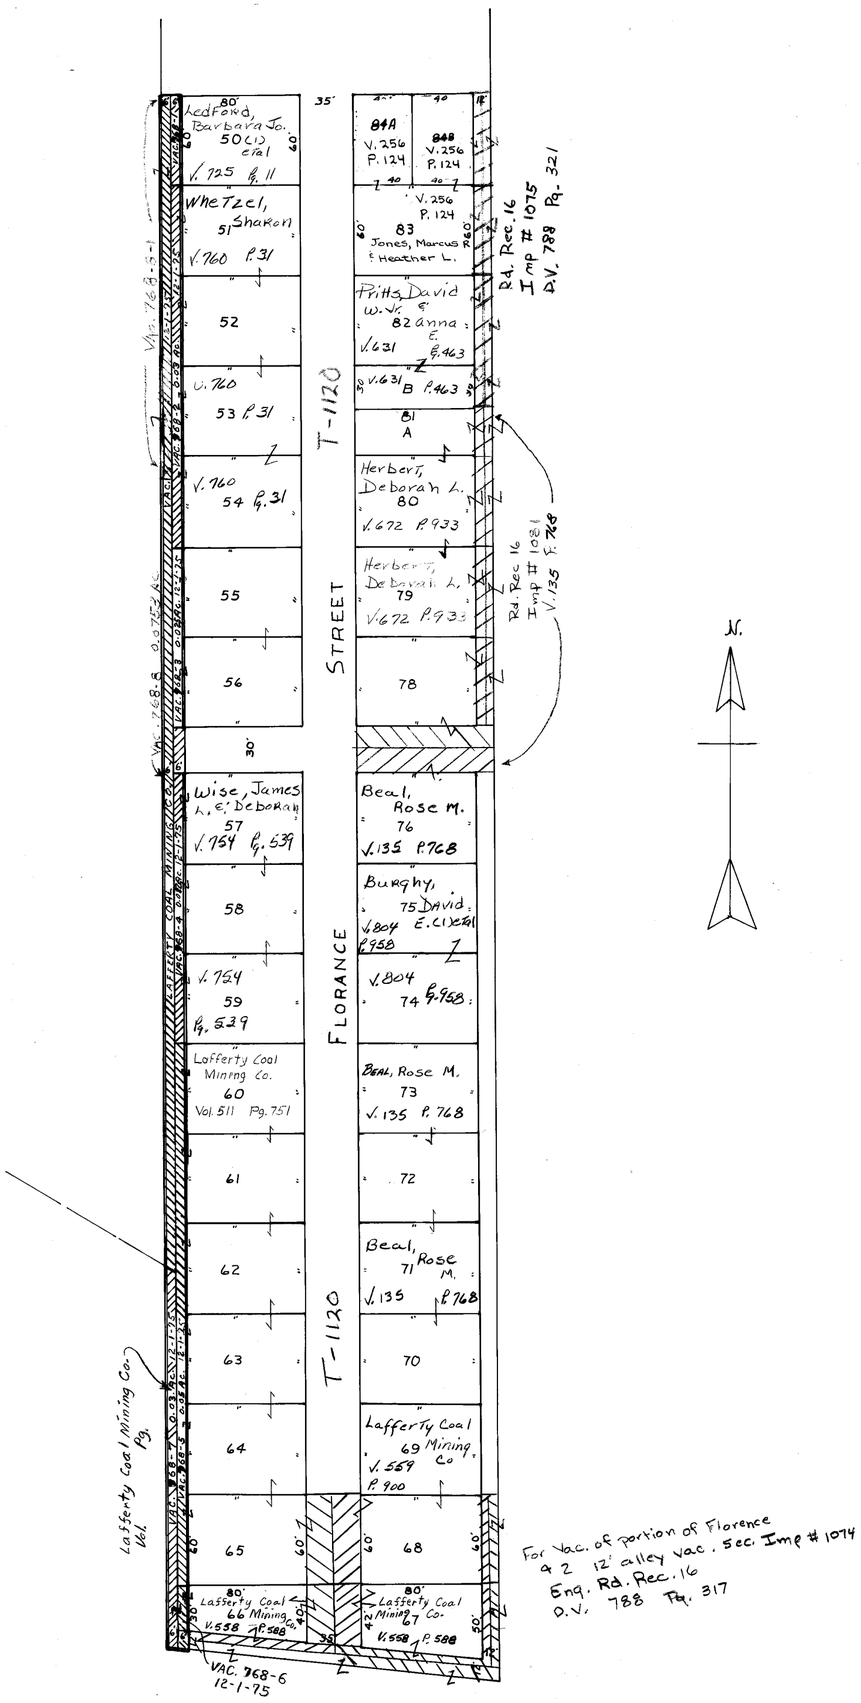

For Vac. of portion of Florence & 2 12' alley vac. sec. Imp # 1074 Eng. Rd. Rec. 16 D.V. 788 Pg. 317

N.

DINSMORE'S 3rd. ALLOTMENT

For vac. of High St. & 12' Alley
See Imp # 1075. Eng Rd Rec. 16
D.V. 788 Pg. 321

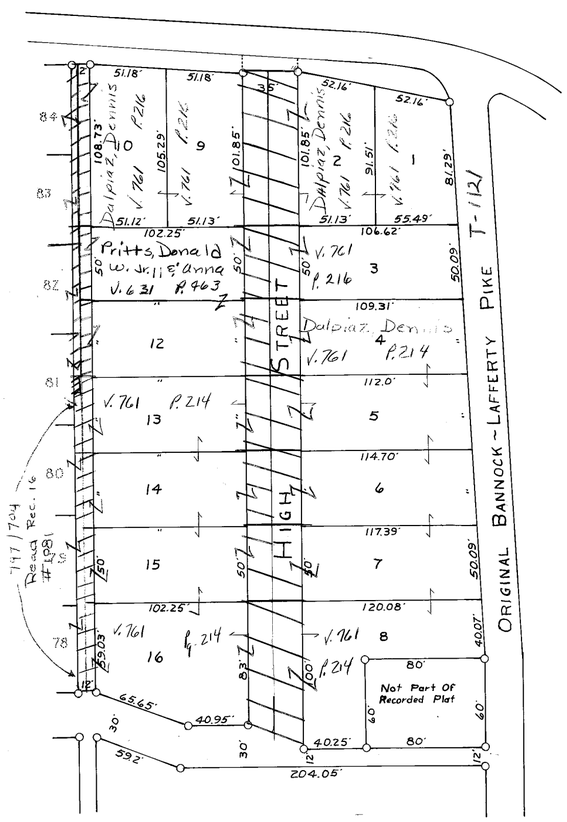

DINSMORE'S ADD'N. TO LAFFERTY

UNION TOWNSHIP

BELMONT COUNTY, OHIO 1970

Sec. 6, T.8, R.5

SCALE 1" = 50'

FRED F BENNETT COUNTY ENGINEER

CABINET B SLIDE 115

REVISED	12-2008	4-2009			

NO.	NAME	VOL.	PG.	ACRES
VAC 368-4	Kolanski, Adam & Minnie 12-1-75			0.01
VAC 368-6	Lafferty Coal Mining Co. 12-22-75			0.004
55	PAGGIALUNGA, Joyce & Jeana	93	572	
56	Do	93	572	
368-3	Do Do	787	289	0.025
78	Wise, James & Deborah	791	321	
VAC. 768-8-1	Ledford, Barbara Jo (1) et al	114	522	0.0347