PINE LAKE FARMS

UNION TOWNSHIP

Sec. 8 & 9, T.8, R.5

SCALE 1" = 50' 1971

FRED F BENNETT COUNTY ENGINEER

REVISED	1-2010	2-2011			

Cab A Sl. 92

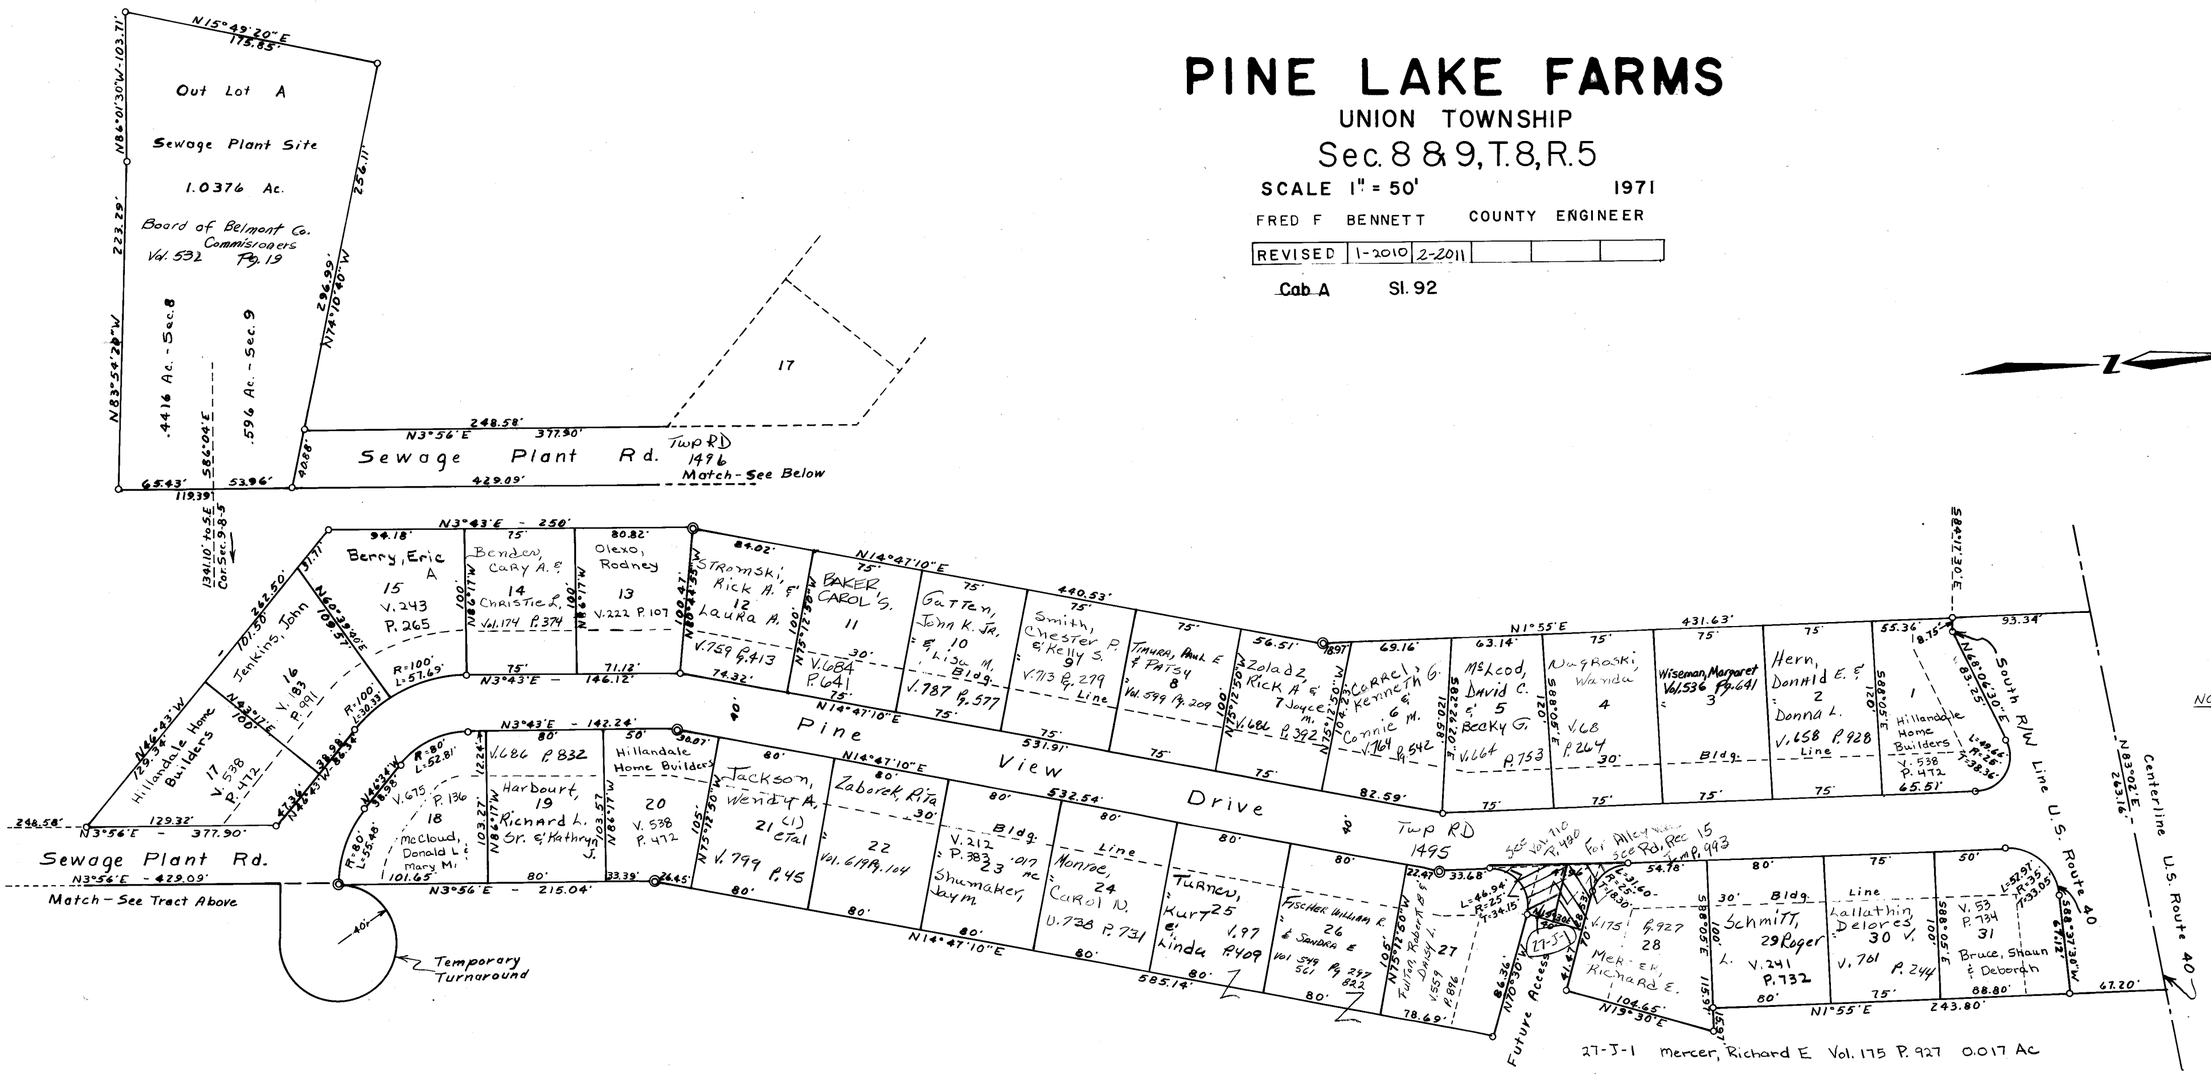

NOTE: Lots 1 thru 31 are owned by Hillandale Home Builders, Inc. unless otherwise indicated. Vol. 538 Pg. 472

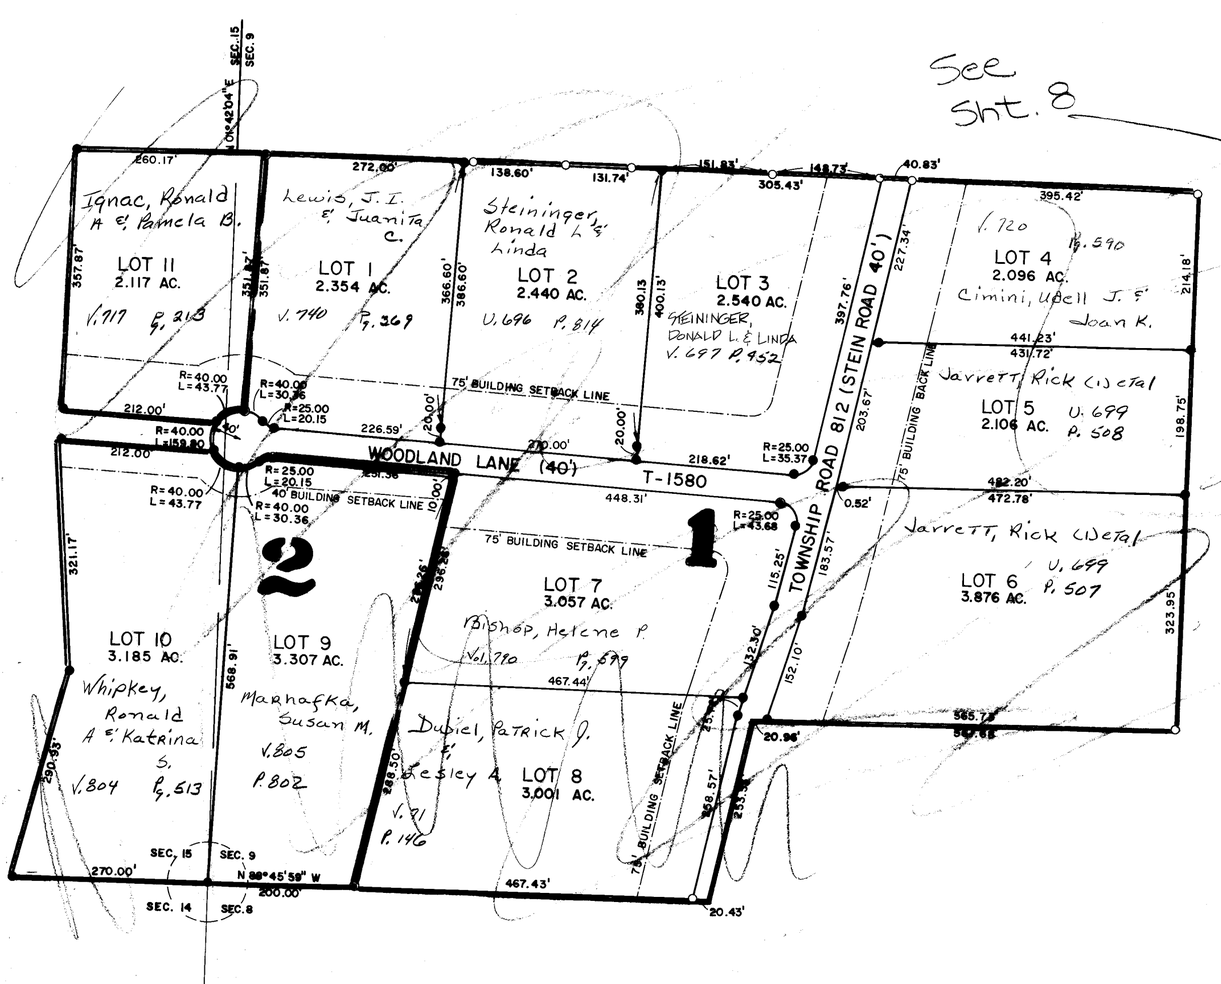

SHADY LANE ESTATES 1

UNION TOWNSHIP (LOTS 1-8)

SEC. 9 & 15, T. 8, R. 5

SCALE: 1" = 100' 1992

FRED F. BENNETT COUNTY ENGINEER

REVISED	9-99	7-2000	8-2001	10-2002	12-1-03
2-2004	6-2005	9-2006			

CABINET E SLIDE 88-89

NO	NAME	VOL.	PG.	AC.

SHADY LANE ESTATES 2 FIRST ADDITION 1993

(LOTS 9-10-11)

CABINET E SLIDE 93 & 94

PINE LAKE FARMS

NO	NAME	Vol	Pg	Ac.