W.R. ALLISON ALLOTMENT

WHEELING TOWNSHIP

BELMONT COUNTY, OHIO 1971

Sec.30, T.7, R.4

SCALE 1" = 50'

FRED F BENNETT COUNTY ENGINEER
Cab.D Slide.30-31

REVISED	2-2011				

NO.	NAME	VOL.	PG.	ACRES

GOSSET'S ADDITIONS TO BANNOCK

WHEELING TOWNSHIP

BELMONT COUNTY, OHIO 1971

Sec.30, T.7, R.4

SCALE 1" = 50'

FRED F BENNETT COUNTY ENGINEER

REVISED					

NO. 1 GOSSET'S ADD. Cab. B Slide. 205

NO.	NAME	VOL.	PG.	ACRES

NO. 2 GOSSET'S 2nd. ADD. – Cab. B Slide. 223

NO.	NAME	VOL.	PG.	ACRES
OL.1	Bannock Land Co. Inc.	489	602	.0330

NO. 3 GOSSET'S 3rd. ADD. – Cab. B Slide. 224
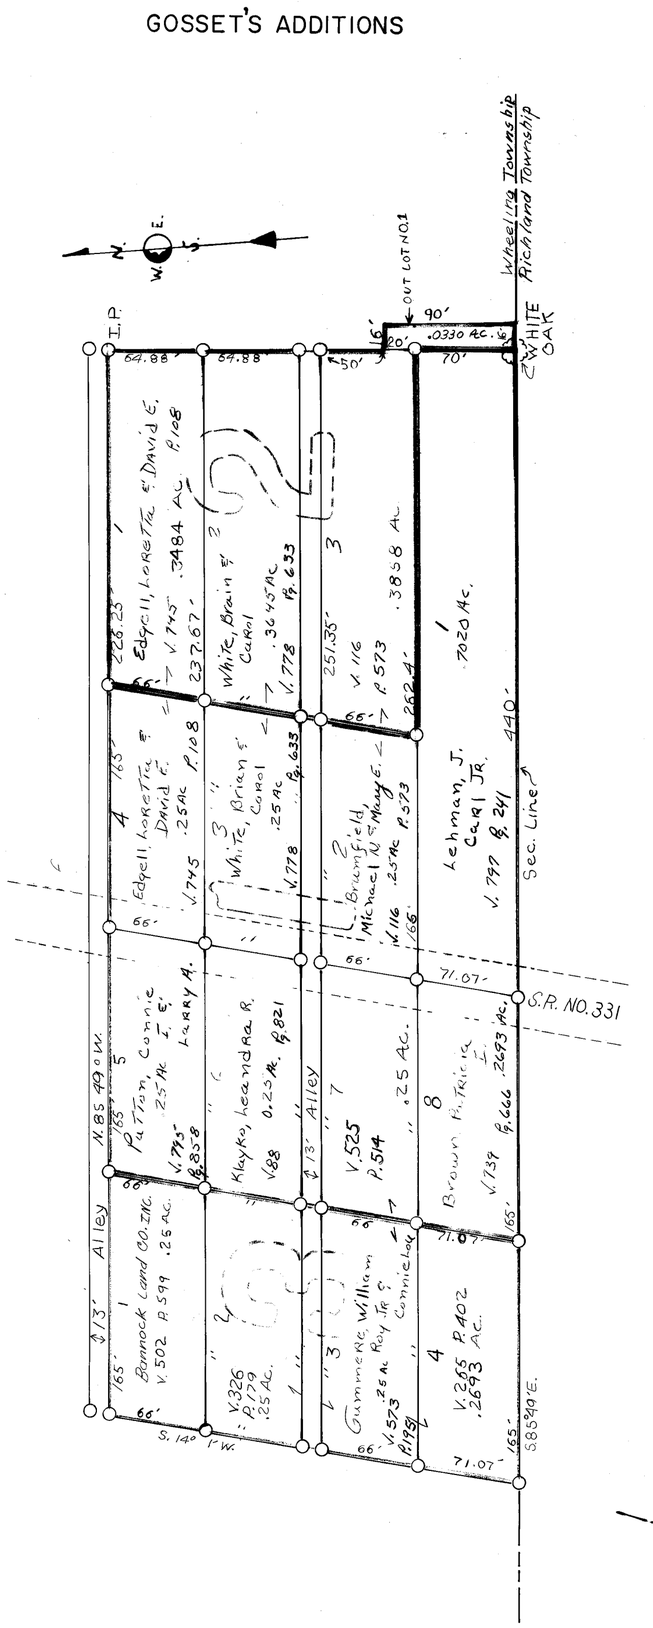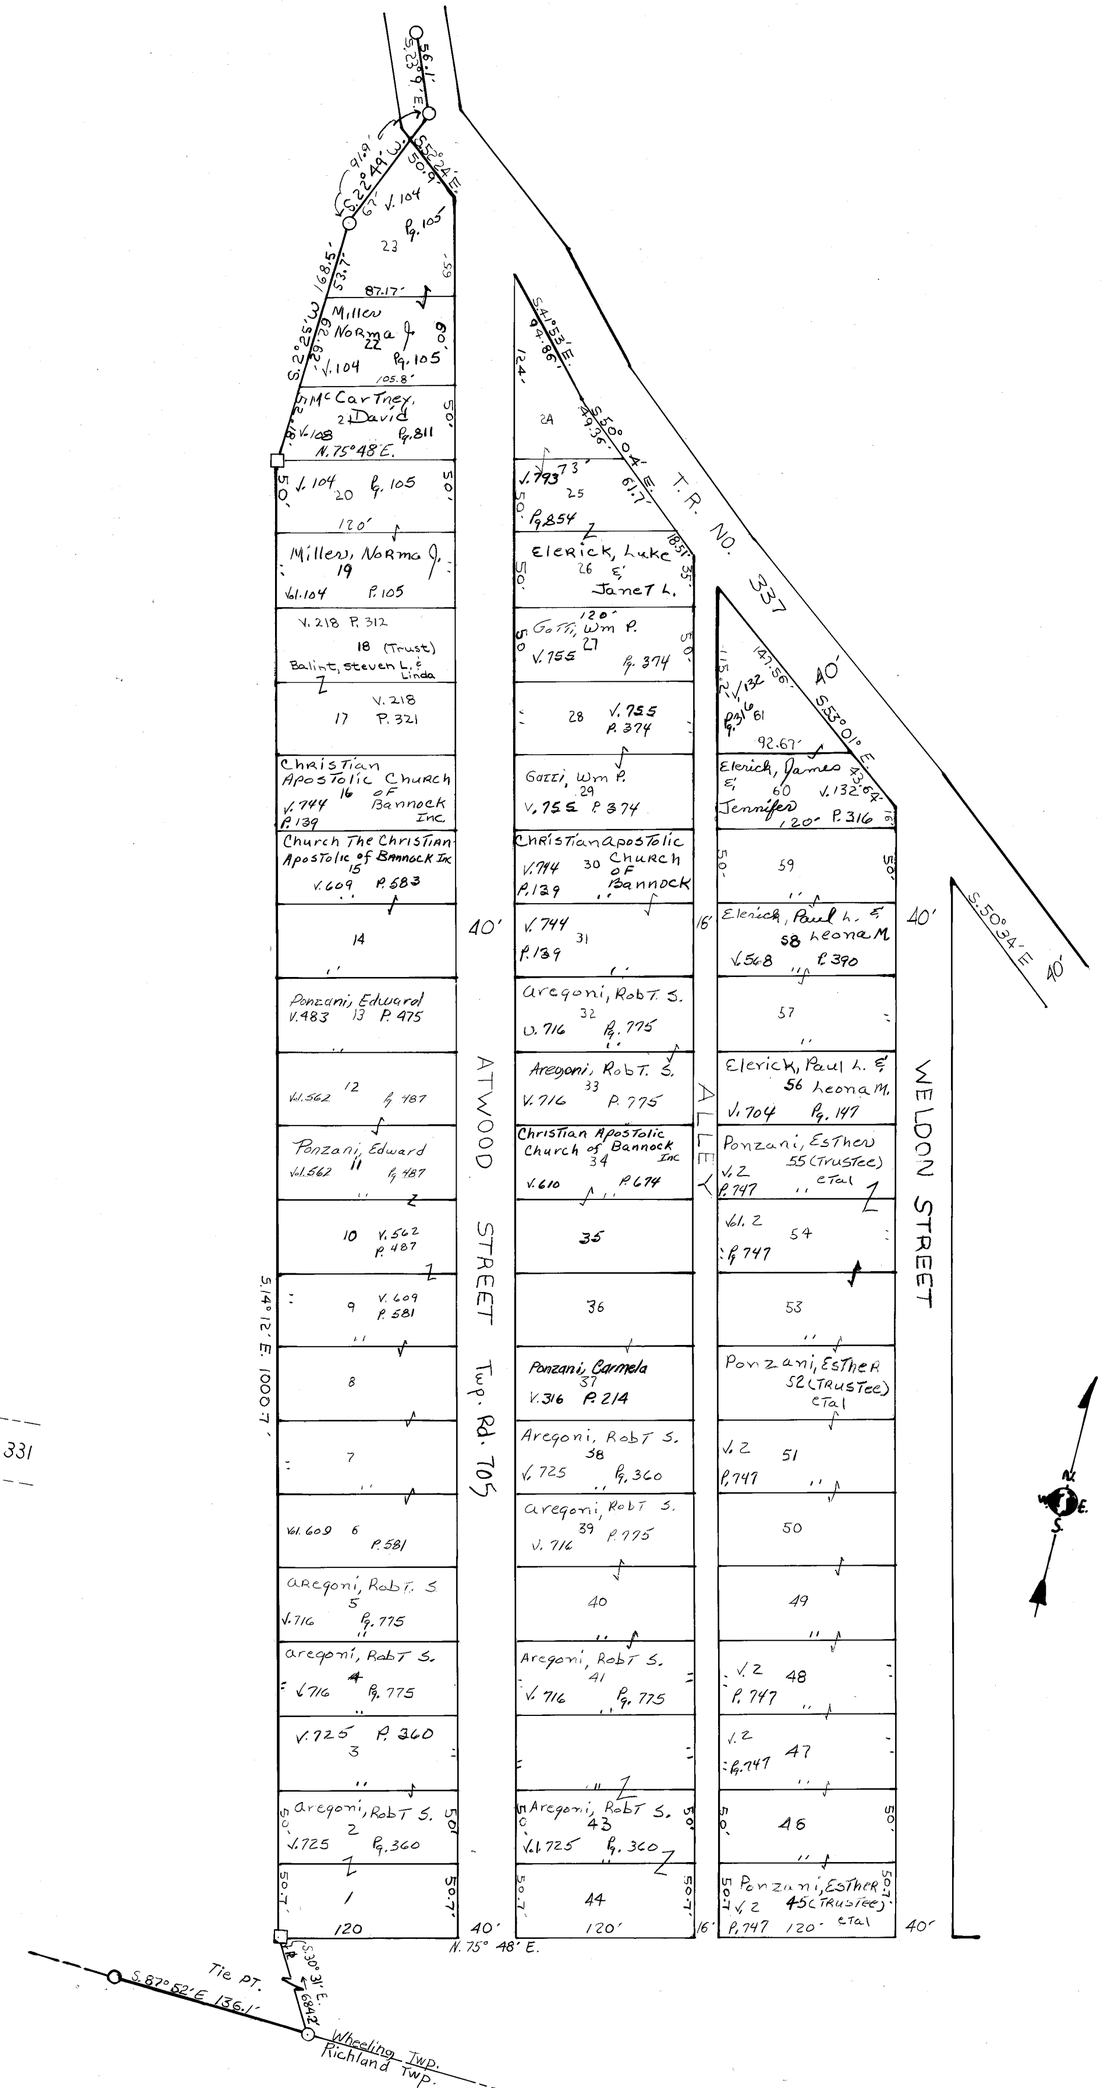
NO.	NAME	VOL.	PG.	ACRES