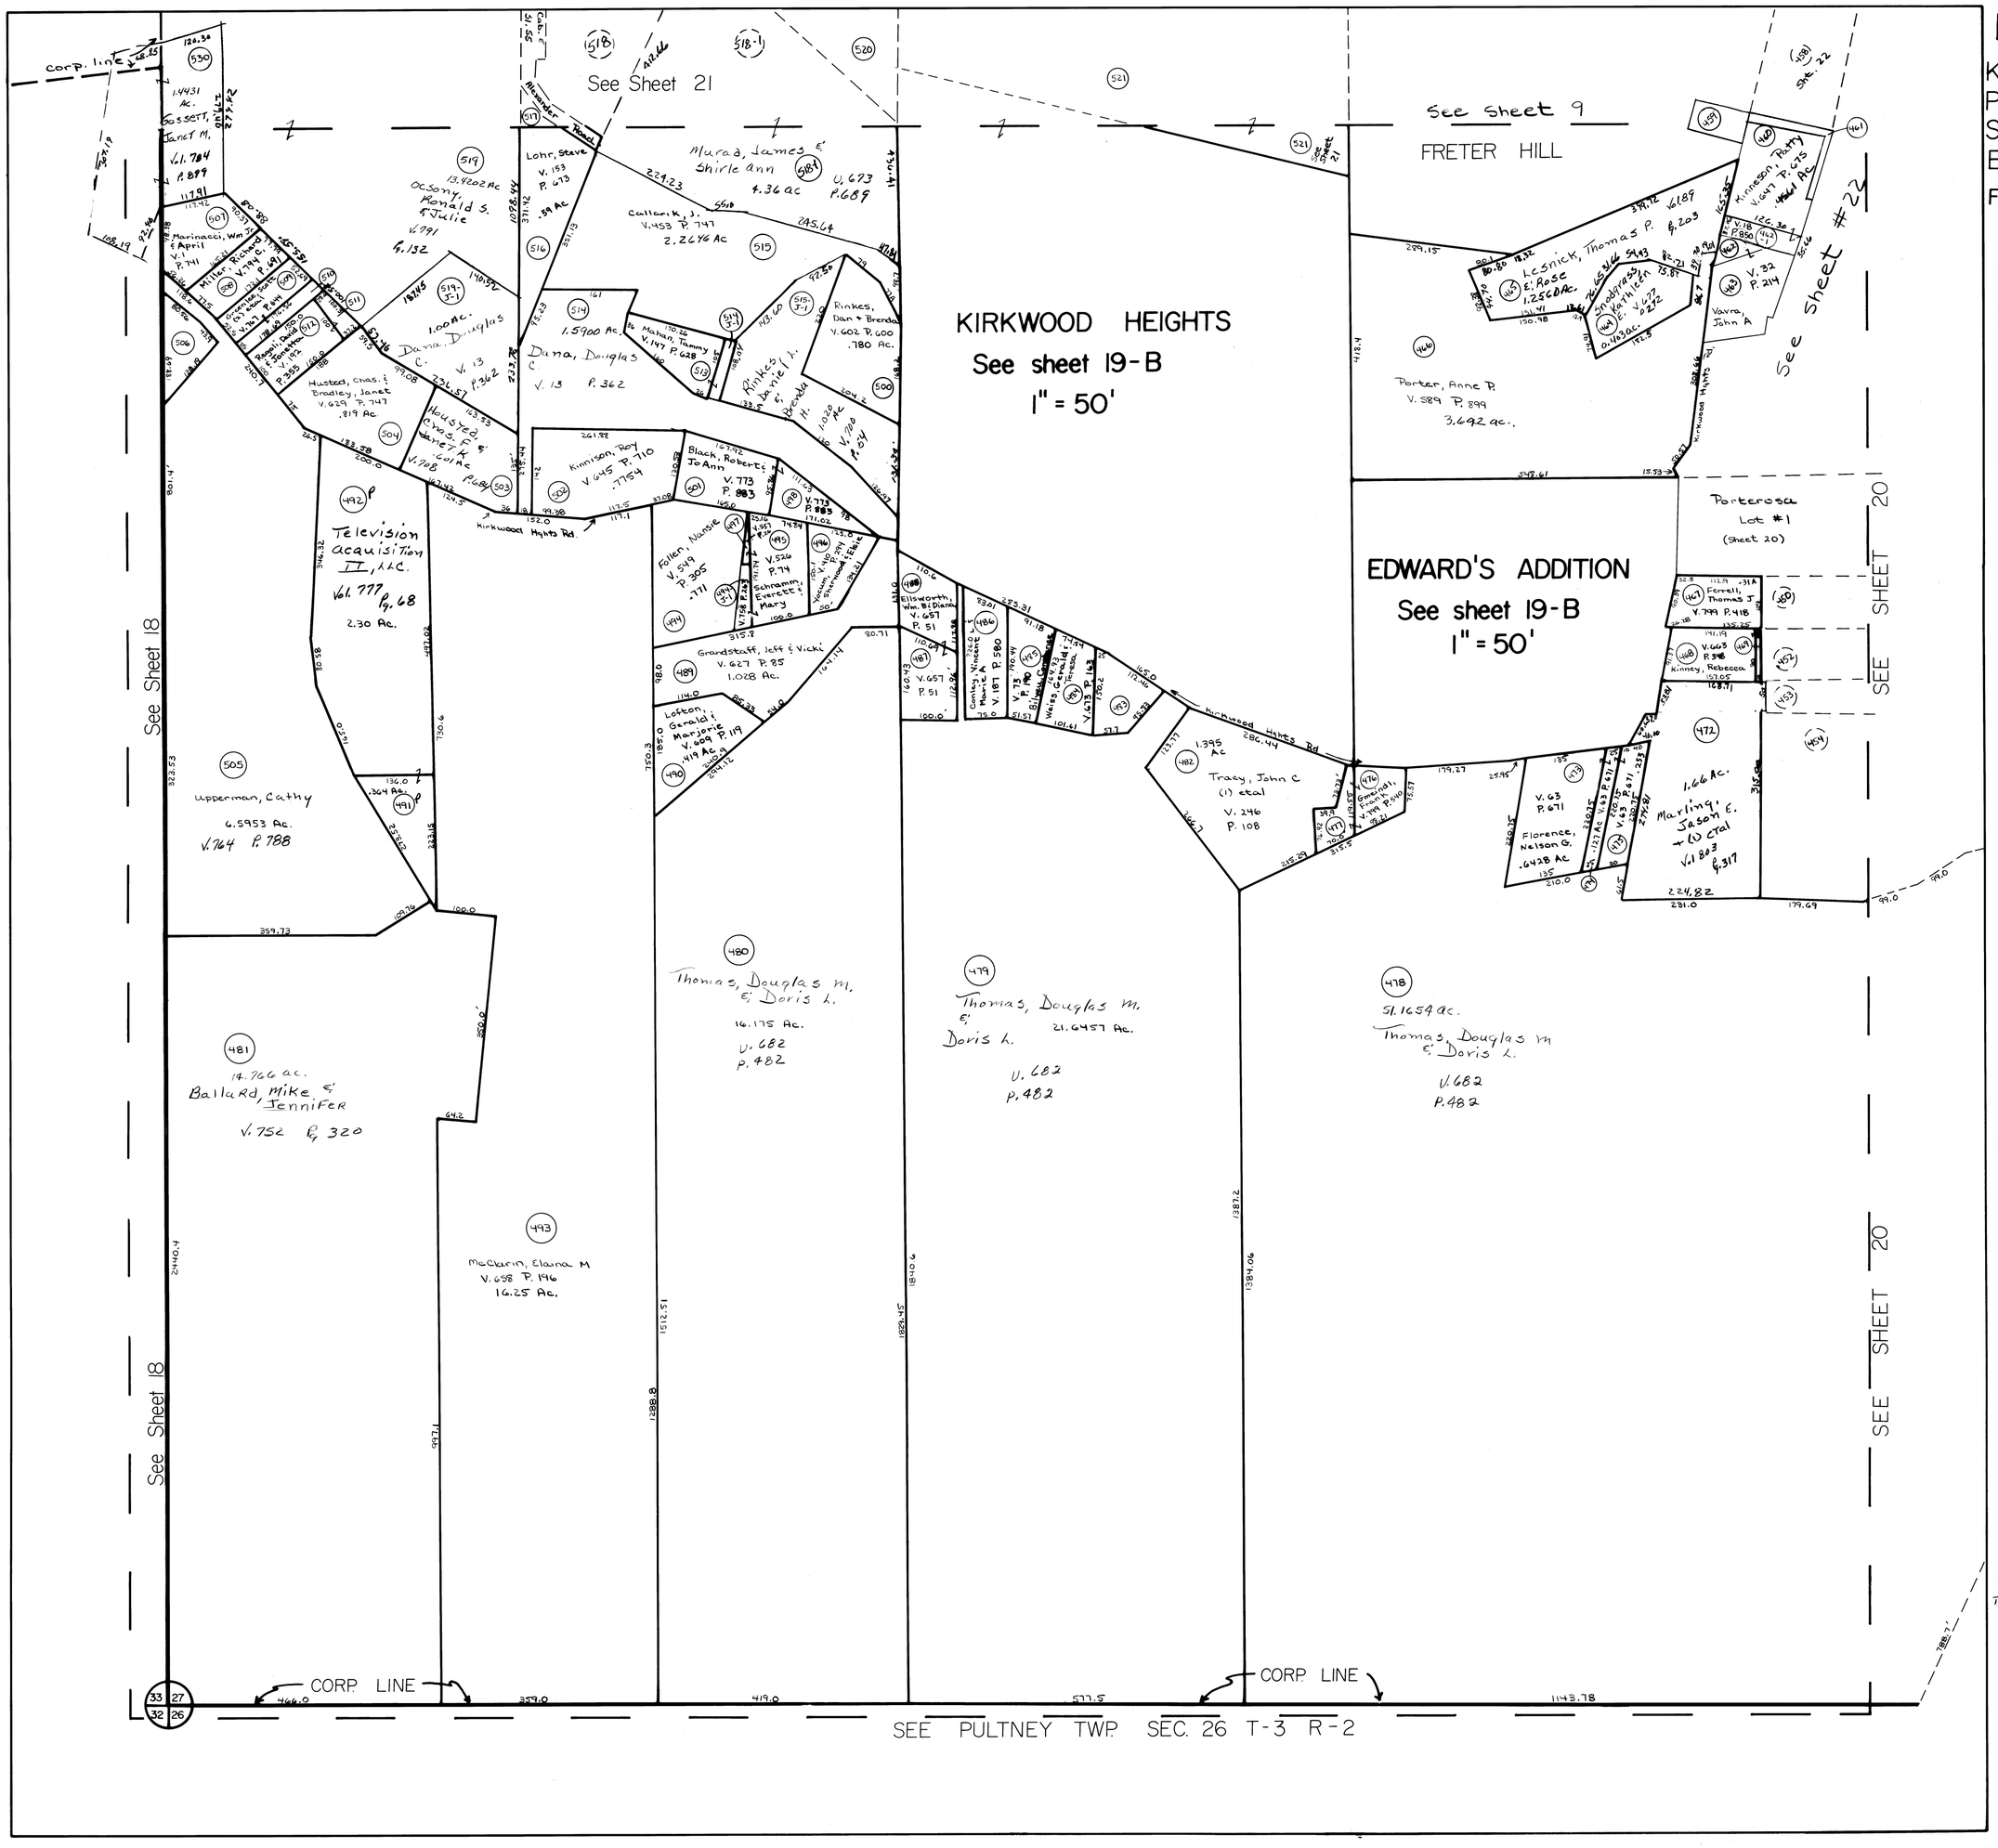

BRIDGEPORT (19)

KIRKWOOD HEIGHTS ANNEX.
PEASE TWP.
SEC. 27, T-3, R-2
BELMONT CTY., OHIO

FRED F. BENNETT, CTY. ENG.

SCALE: 1" = 100'

LOT	ADD	NAME	VOL	PG	AC
506	-	Russell, Joan L	219	207	.2047
461	-	Cordery, Miranda & William	7	753	0.07
517	OL	Callarik, John J	482	482	.0249
459	OL	Porter, John & Darlene S	803	709	.115
483	OL	Farnsworth, Frederick A & Mary G.	753	888	.256

OUT LOTS 470 & 471 Elim Comb w/ #OUTLOT 472
OUT LOT 463-J-1 " " w/ #OL 462-1
TRACTS OUTLOT #466-J-1 & OUTLOT #464-J-1
Comb w/ #OUTLOT #465