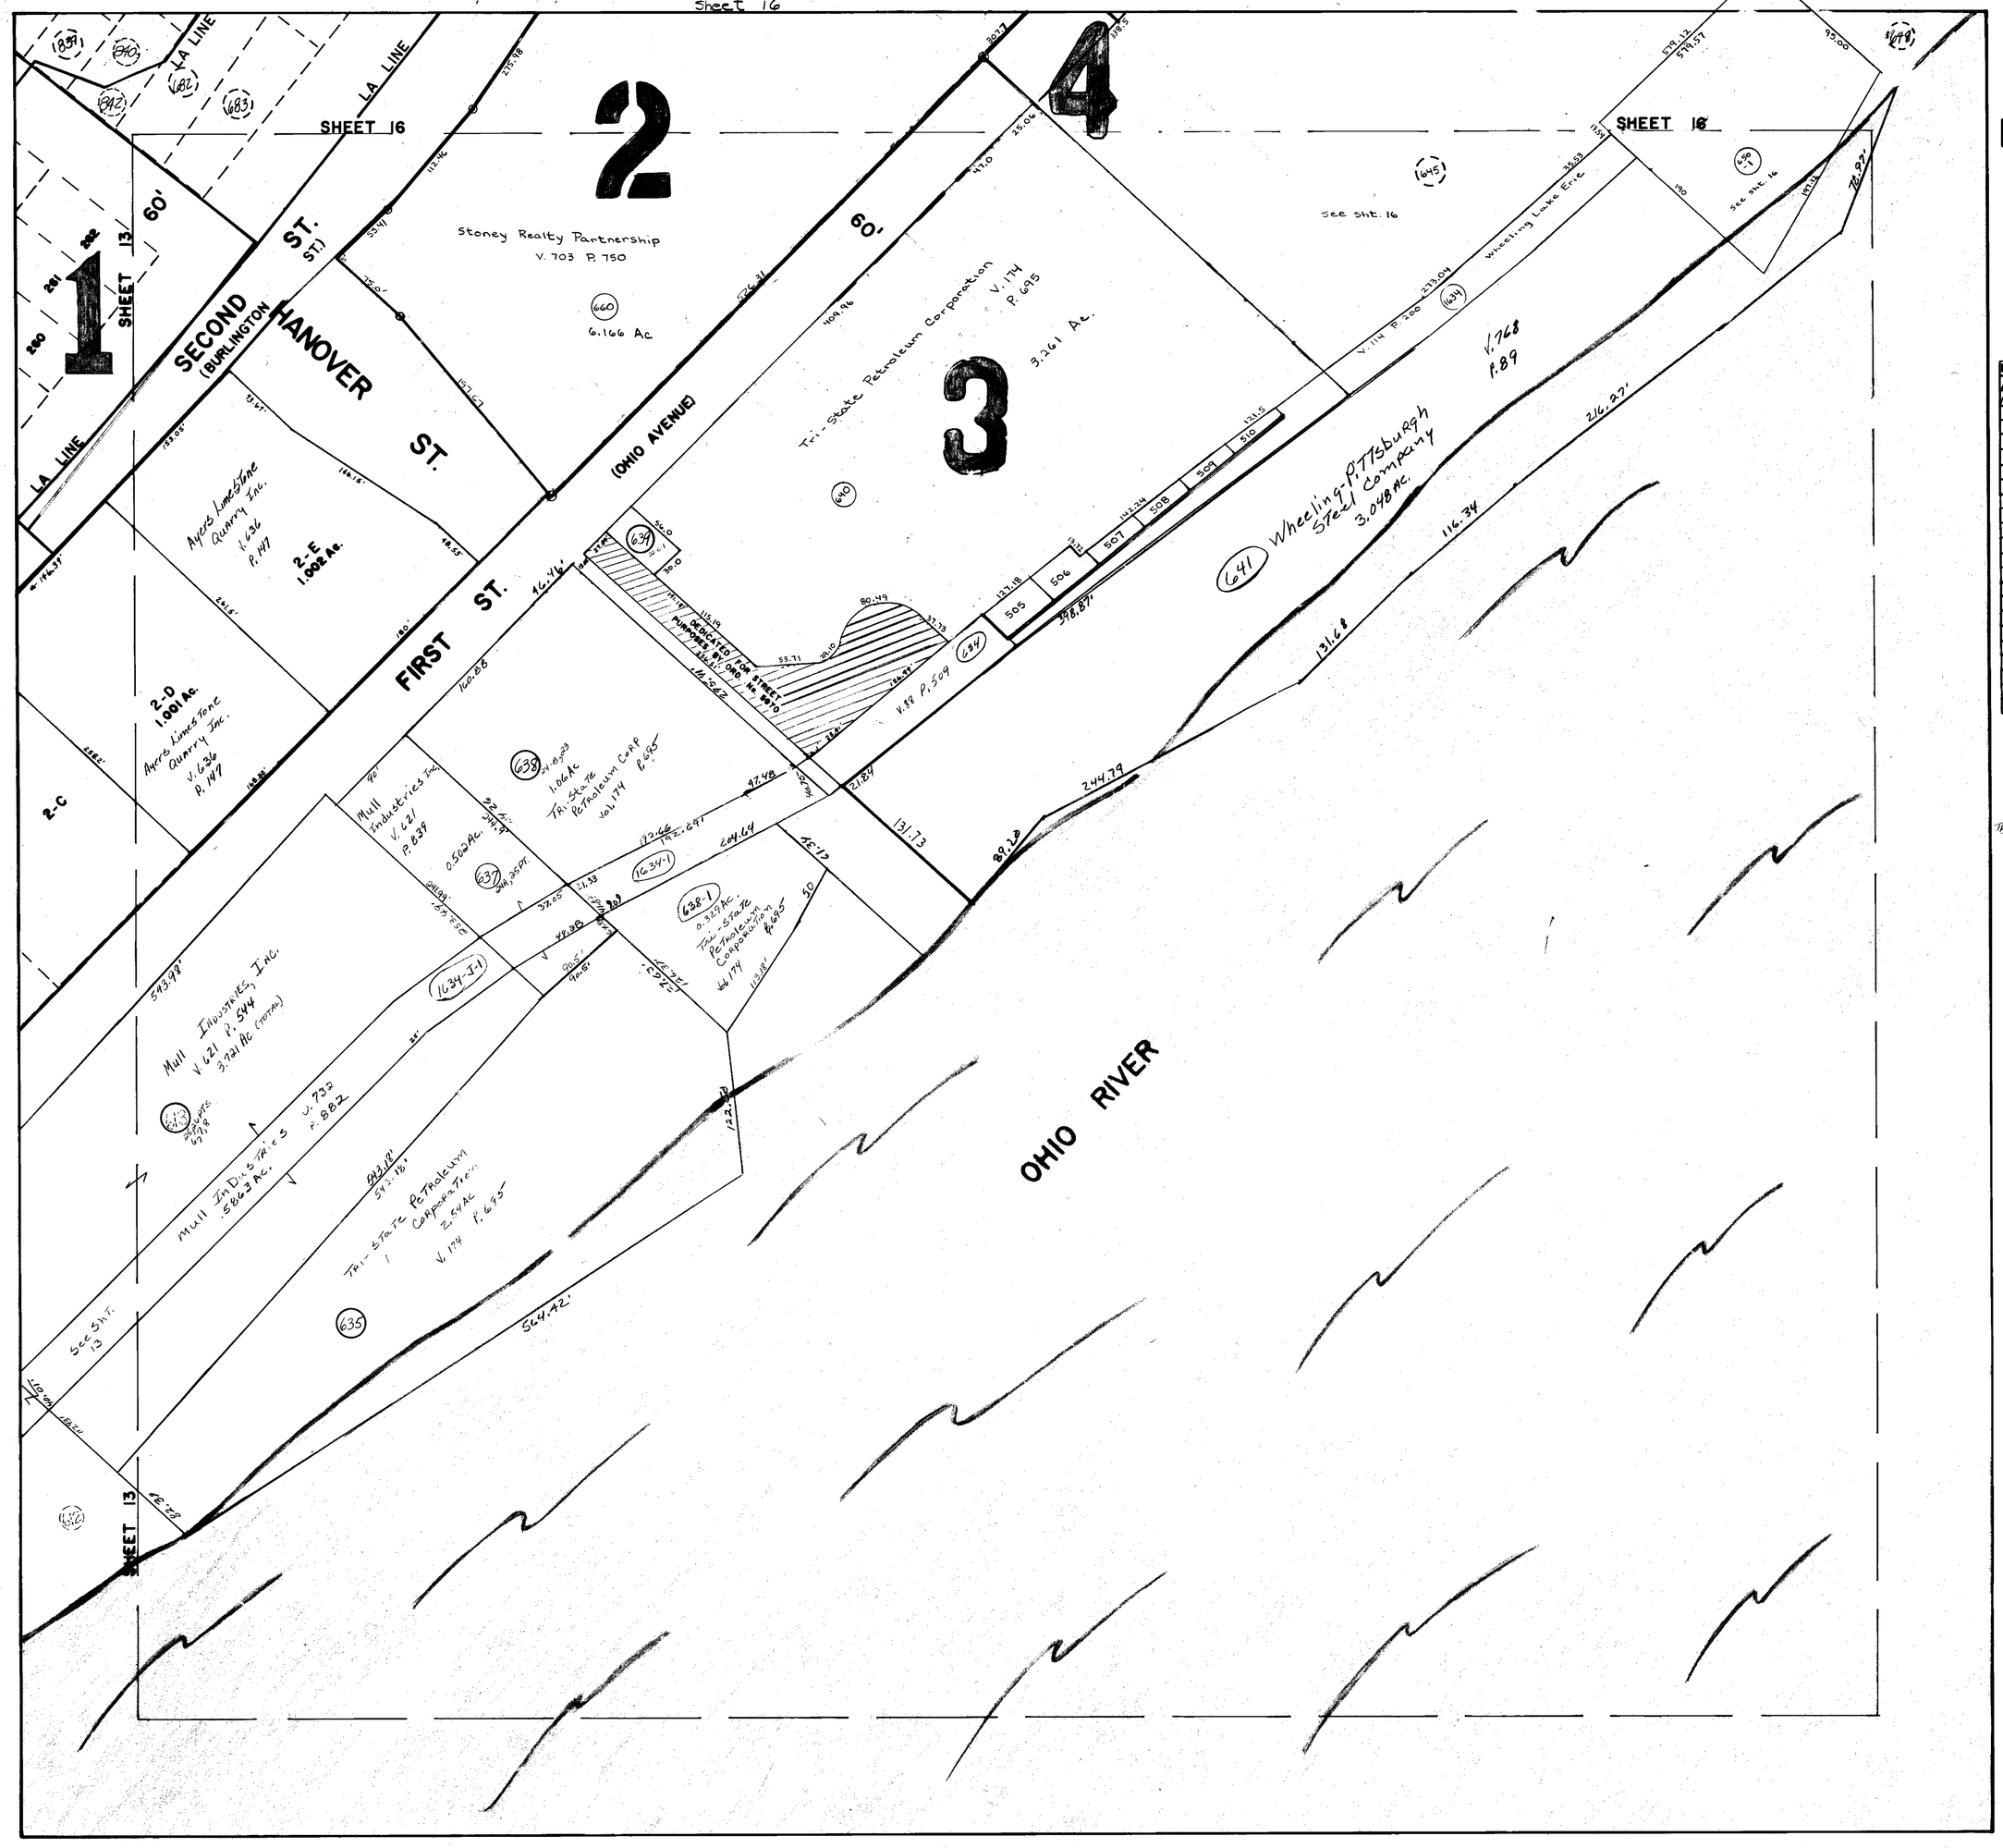

OUT LOT NO.'S 635 - 644

14

MARTINS FERRY

PEASE TOWNSHIP

BELMONT COUNTY, OHIO 1980

FRED F. BENNETT COUNTY ENGINEER

SCALE IN FEET
0 50 100 150

REVISED 1-2011

LOT	ADD.	NAME	VOL.	PG.	AC.
634	O.L.	MANUFACTURERS LIGHT & HEAT CO.	501	704	
634-1	O.L.	TRI-STATE PETROLEUM CORP.	174	695	.32

Tracts OL.634 #OL.#643 Elm Comb
W/#OL.#641

		Cab.	Slide
1	WALLACE'S 2nd. ADD.	B	48
2	REPLATTING of area acquired by city of Martins Ferry - Hanover St. project	A	50
	Vacation of streets & alleys	A	49
3	WALLACE'S 5th ADD.	B	52
4	DAVID COSS ADD.	B	60