GOSHEN

TOWNSHIP

BELMONT COUNTY, OHIO 1985

Sec. 21, T. 7, R. 5

SCALE IN FEET

0 100 200 400 600

FRED F. BENNETT, COUNTY ENGINEER

REVISED	6-2011				

NO.	NAME	VOL.	PG.	AC.
1-1	BLANEY, JUNE P (Trustee)	719	175	1.162
1-2	BLANEY, JAMES & BRENDA	562	653	3.1
10	Sabinski, John W.	736	513	1.177
10-2	DAVIS, KEVIN & KAREN	595	870	1.375
7-1	Vannest, Bruce L. & Nancy L.	635	932	1.5169

O.L. #3 ELIMINATED - COMBINED WITH O.L. # 2
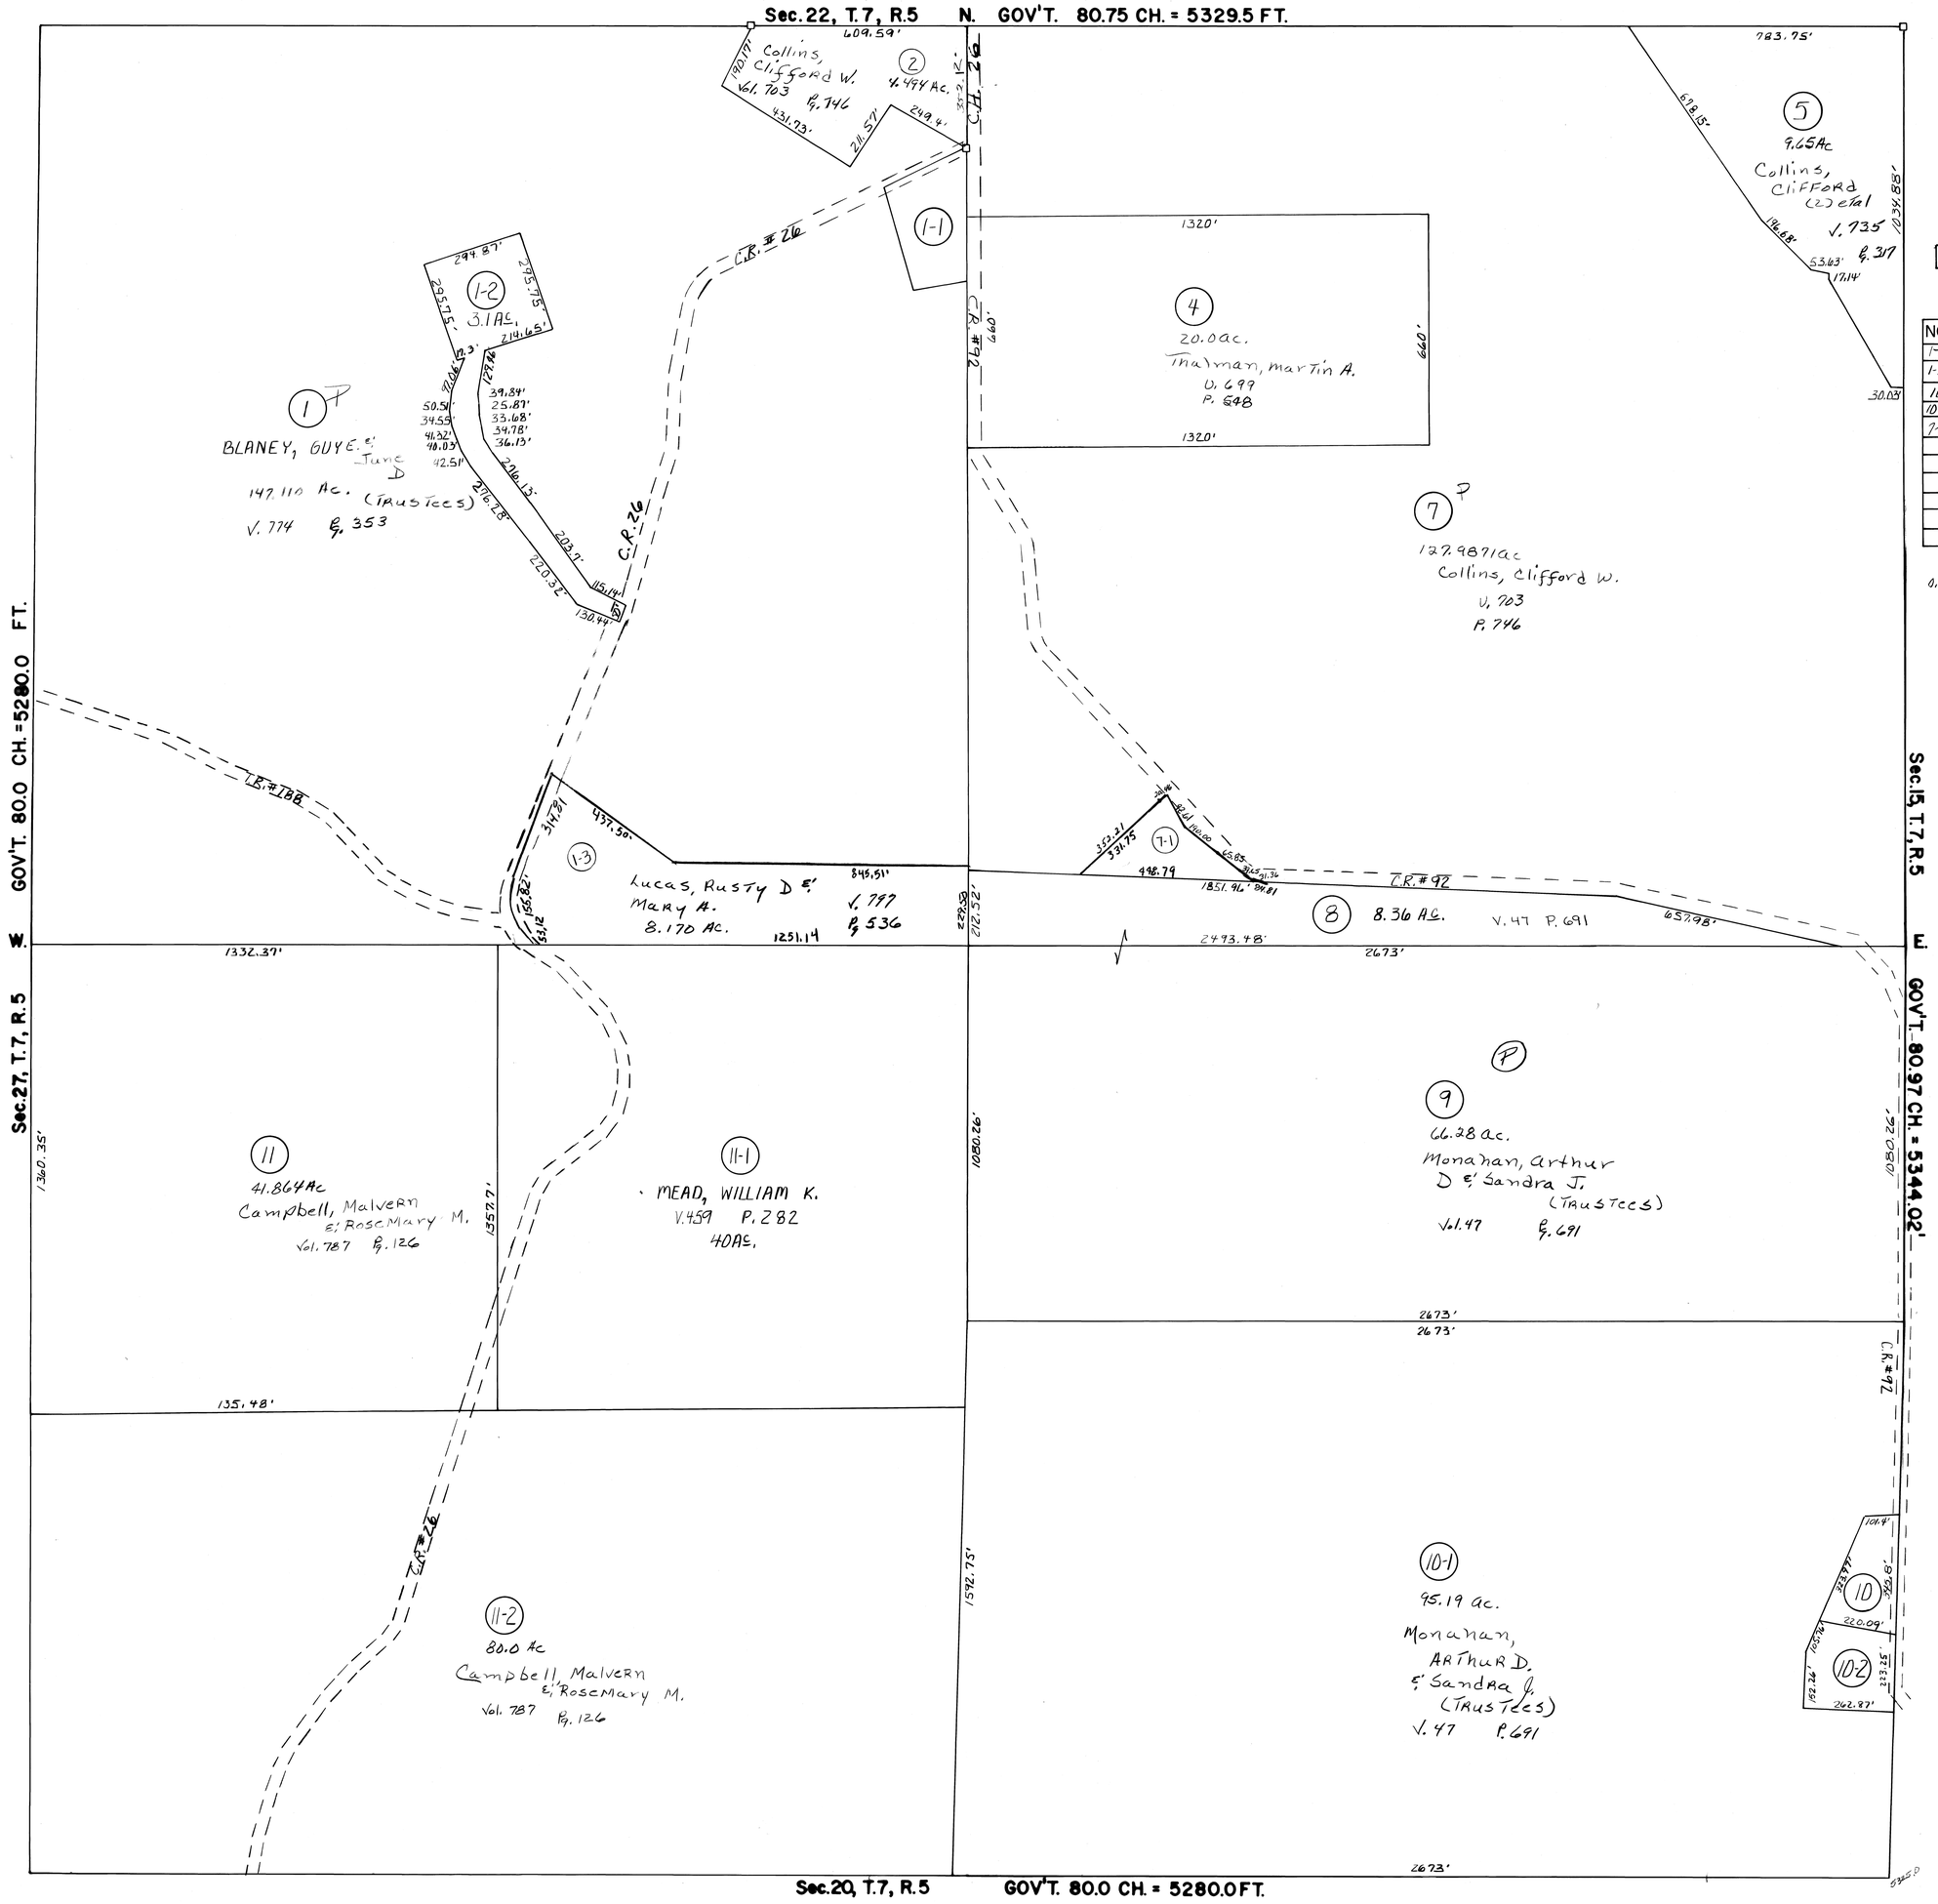
O.L. #6 ELIMINATED - COMBINED WITH O.L. #5